



1 EAST ELEVATION
SCALE: 1/16" = 1'-0"

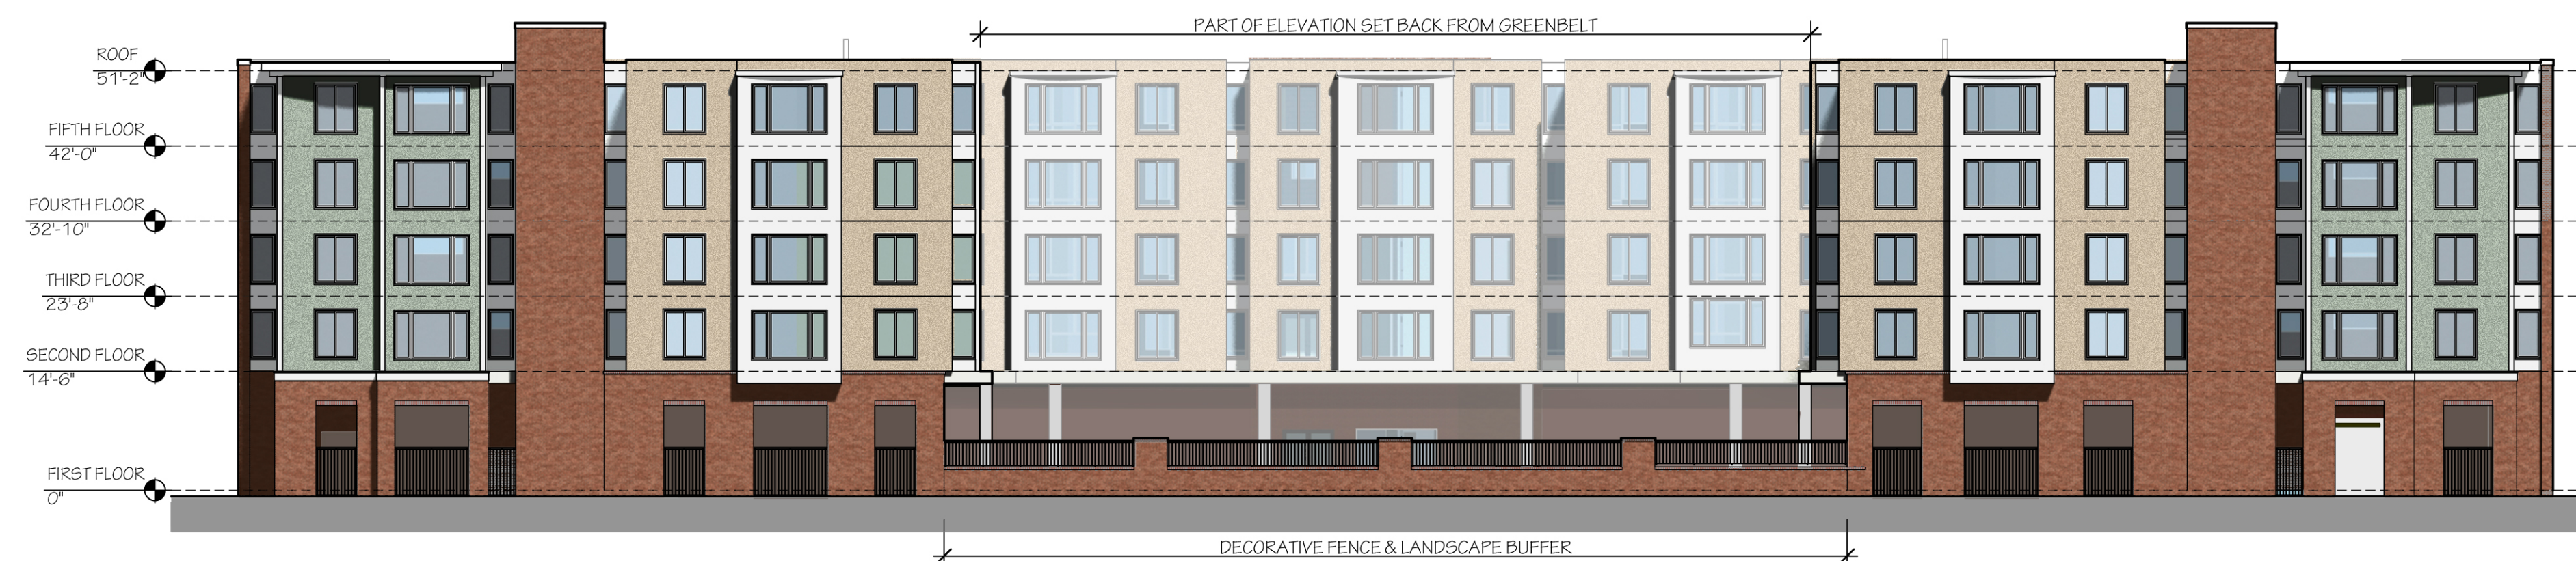
SCALE: 1/16" = 1'-0"



2 SOUTH ELEVATION (ROYAL BLVD. ELEVATION)

SCALE: 1/16" = 1'-0"

Date	11/29/11	
Job	11211	
Drawn	TPB	
Revision		Date
11211_composite		Birmserv

[illegible]