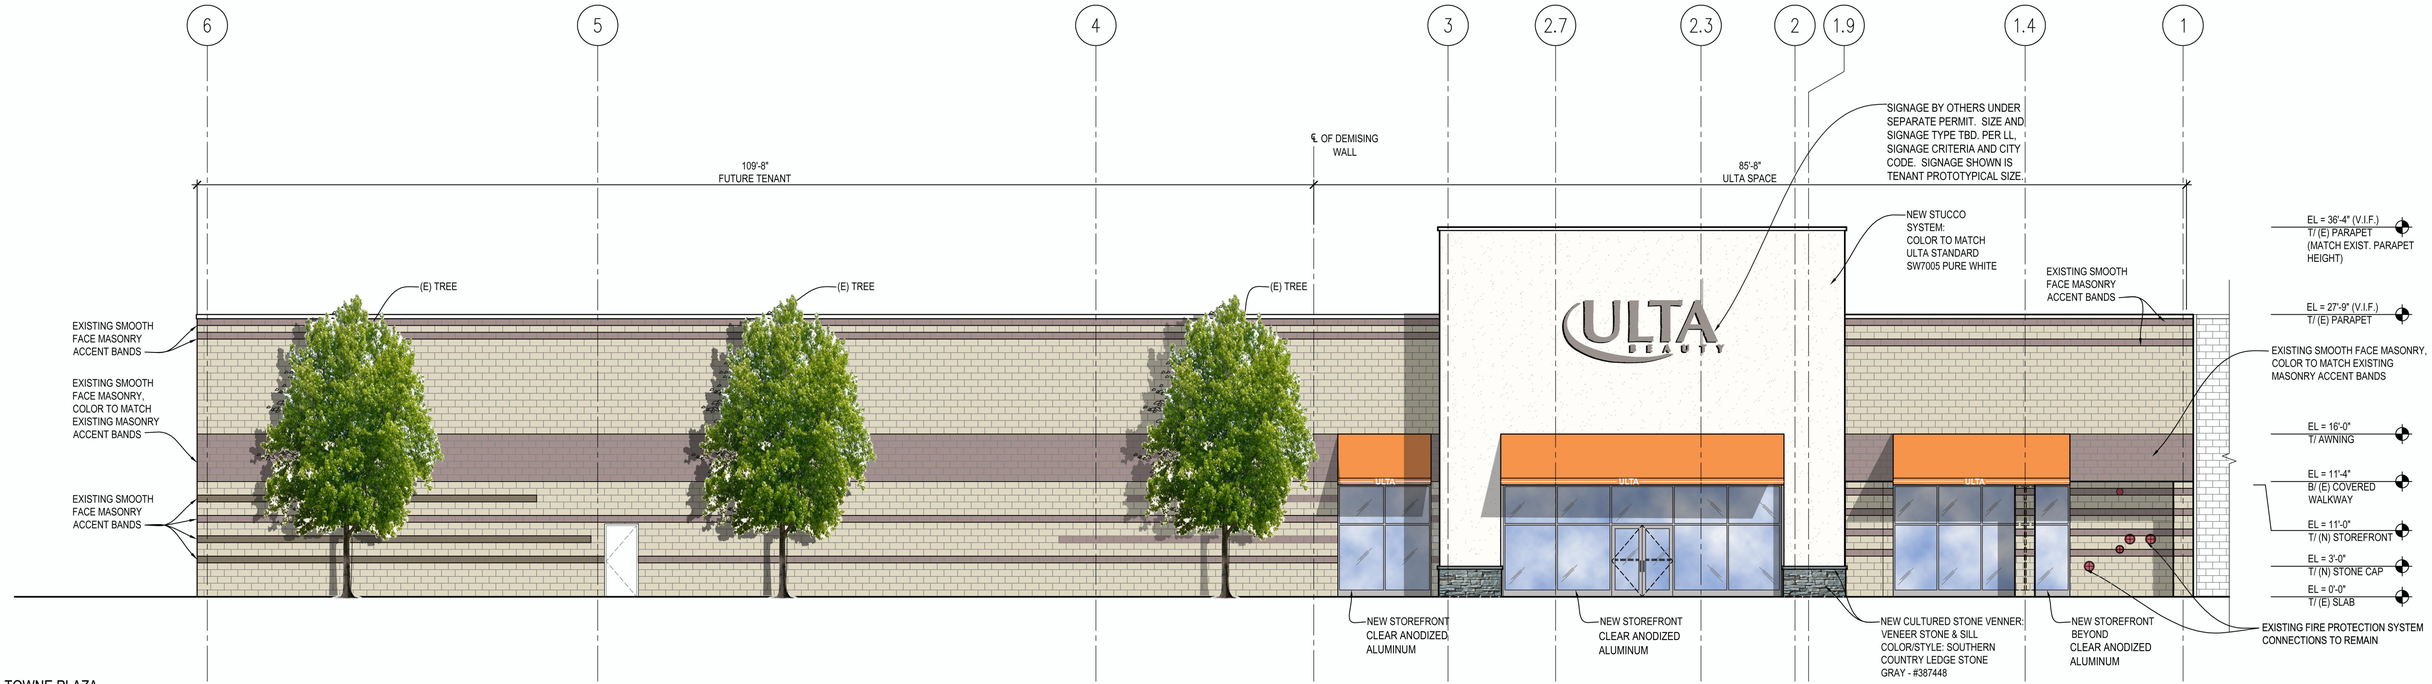


ULTA - BOISE TOWNE PLAZA

CHIPMAN DESIGN ARCHITECTURE, INC 11/18/11

1 EXTERIOR ELEVATION

SCALE: 1/8"=1'-0"