RECEIVED
APR 2 1 2009
DEVELOPMENT SERVICES

Legend

- Dashed black lines are property lines.
- Solid black lines show new construction.
- Gray lines show existing structures.
- Red lines show demolition.
- Purple lines show new paving.
- Blue lines show dimensions.
- Green lines show plants. All plants (except wildflowers) are existing.
- Brown lines show paths

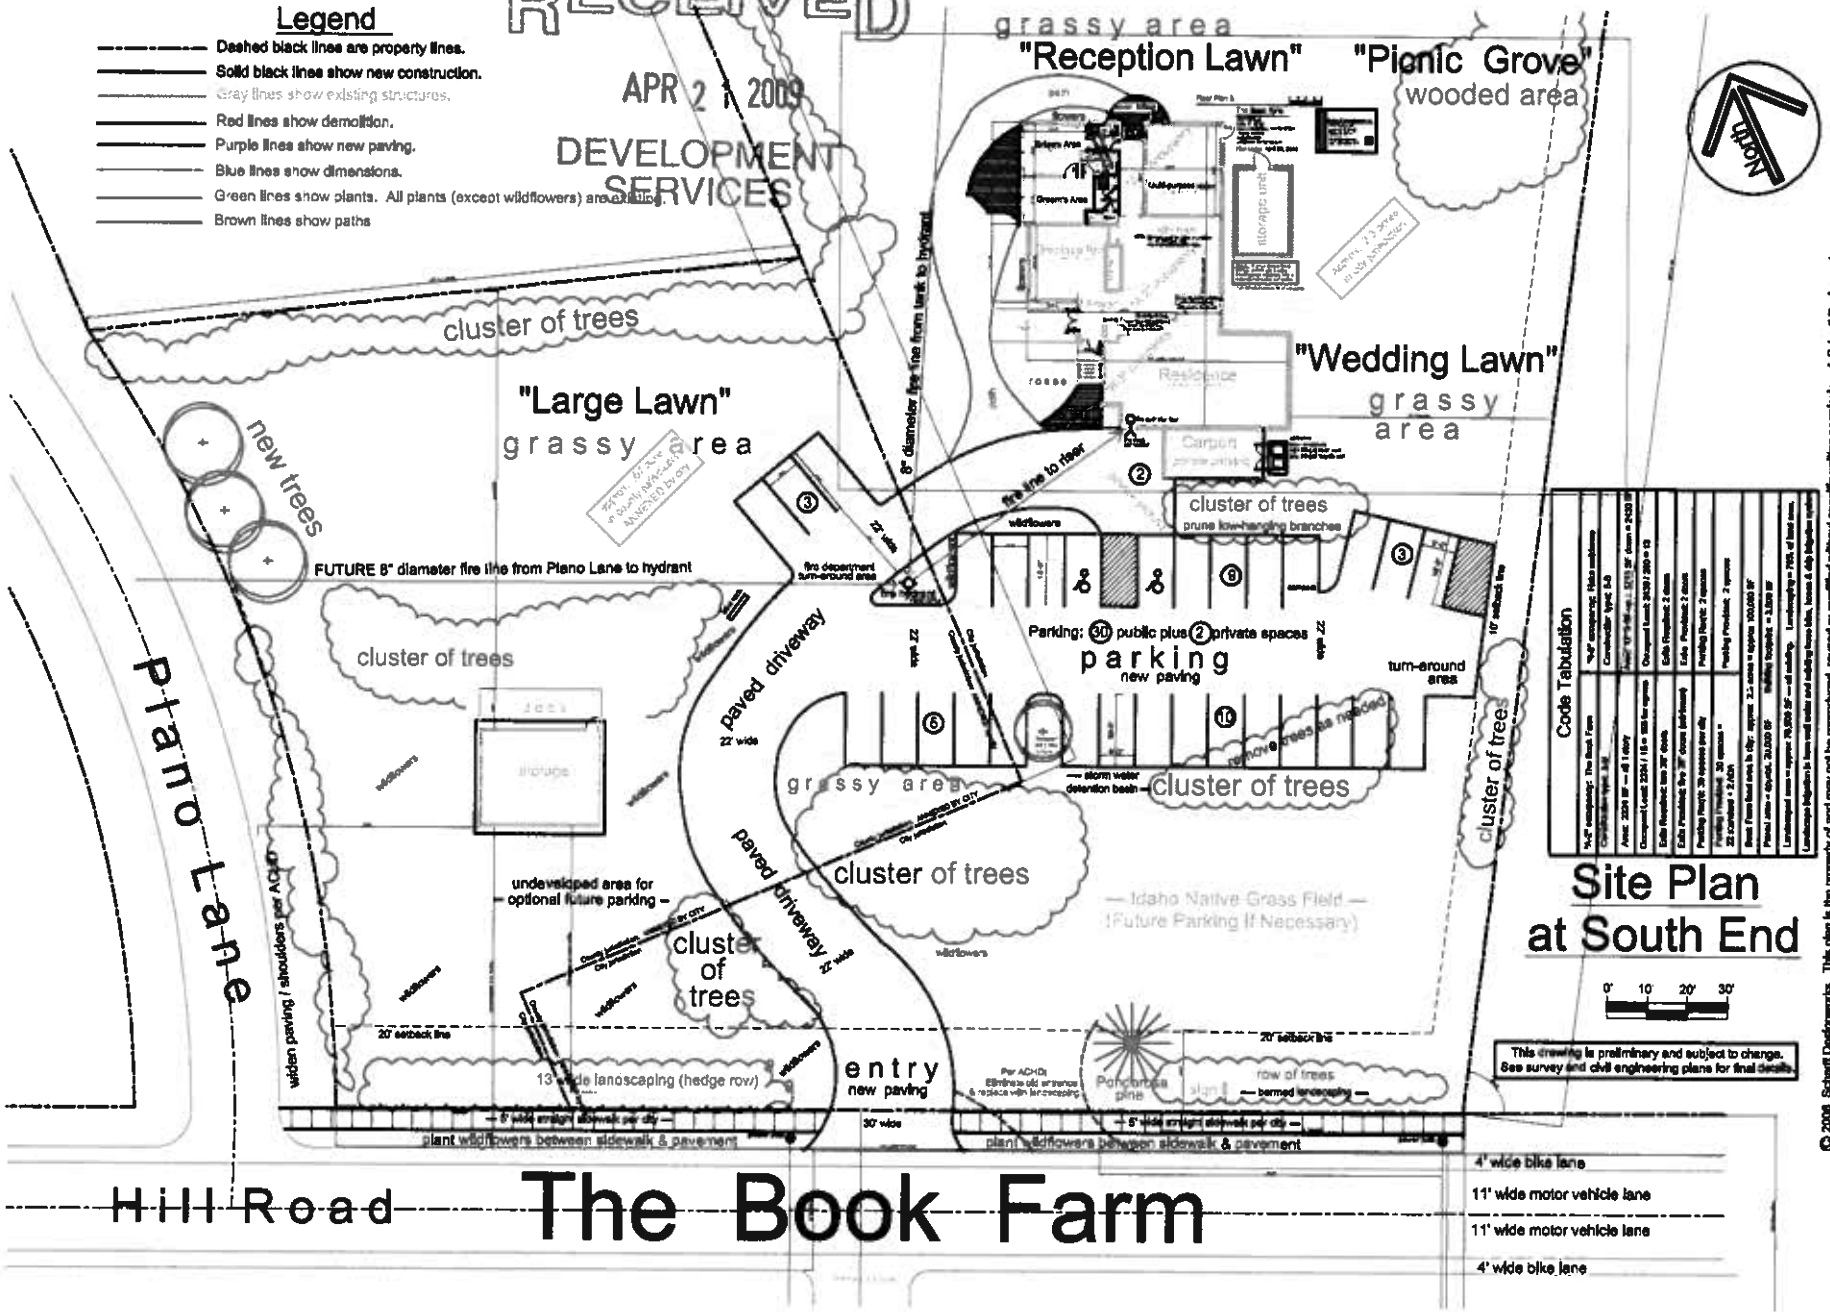

Code Tabulation

Site Plan at South End

This drawing is preliminary and subject to change. See survey and civil engineering plans for final details.

© 2008 Scharff Designworks. This plan is the property of and may not be reproduced, reused or modified without specific written permission of Scharff Designworks.

DATE: Apr. 20, 2009
STATUS:
- [x] Design: white
- [ ] Pricing: yellow
- [ ] Construction: green
- [ ] Revision: blue

PRELIMINARY NOT FOR CONSTRUCTION

Scharff Designworks
7000 W. State ST
at Home Show Daily
Boise, ID 83714
line@scharffdesigns.net
call 208 - 861 - 1017

The Book Farm

The Book Farm
5600 Hill Road
Boise, ID 83703
Dave & Shelli Ricks, and Ethel Ricks
Phone: 345-0451
Cell: 863-3368
Email: bookfarm@mac.com

Drawing Index
1 Site Plan at South End
2 Site Plan at North End