1 EAST ELEVATION
SCALE: 1/16" = 1'-0"

2 SOUTH ELEVATION (ROYAL BLVD. ELEVATION)
SCALE: 1/16" = 1'-0"

3 WEST ELEVATION
SCALE: 1/16" = 1'-0"

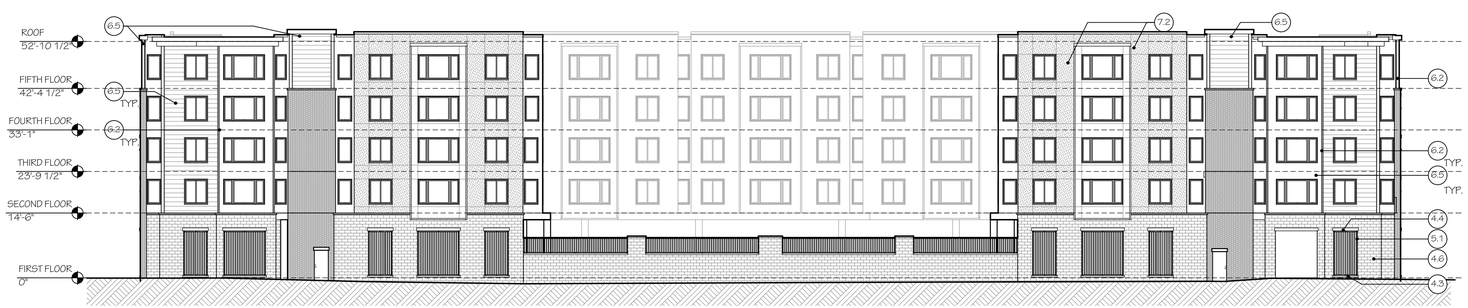

4 NORTH ELEVATION (GREENBELT ELEVATION)
SCALE: 1/16" = 1'-0"

ELEVATION KEY NOTES

DIVISION 4 – MASONRY
4.1. NOT USED
4.2. BRICK VENEER
4.3. CAST STONE SILL
4.4. CAST STONE HEAD
4.5. CAST STONE TRIM
4.6. SPLIT FACED CMU

DIVISION 5 – METALS
5.1. DECORATIVE METAL GRILLES (BLACK)
5.2. ALUM. FASCIA TRIM
5.3 ALUMINUM BALCONY GUARDRAIL

DIVISION 6 – WOODS AND PLASTICS
6.1. FIBER CEMENT PANEL
6.2. FIBER CEMENT CORNER TRIM
6.3 NOT USED
6.4. FIBER CEMENT PANELS & TRIM
6.5. FIBER CEMENT CLAPBOARD SIDING & TRIM

DIVISION 7 – THERMAL & MOISTURE PROTECTION
7.1. CEMENT PLASTER (STUCCO)
7.2. CEMENT PLASTER (STUCCO) w/NICKEL PLATED ALUM. REVEAL JOINTS, TYP.
7.3. ALUMINUM GUTTER
7.4. ALUMINUM DOWNSPOUT

DIVISION 8 - DOORS & WINDOWS
8.1. EXTERIOR INSULATED DOOR & FRAME ASSEMBLY
8.2. ALUMINUM STOREFRONT
8.3. VINYL WINDOW

DIVISION 9 - FINISHES
9.1. NOT USED

DIVISION 10 – SPECIALTIES
10.1. PERFORATED METAL SCREEN SIGNAGE WITH LED LIGHTING BEHIND ON CEMENT PLASTER (STUCCO) WALL

Kitchen & Associates Architectural Services, PA
Architecture
Engineering
Planning
Interior Design

Collingswood, NJ
756 Haddon Avenue - 08108
Tel: 856.854.1880

Philadelphia, PA
8 Penn Center
1628 John F Kennedy Blv- 19103
Suite 1600
Tel: 215.985.0111

On the Web
www.kitchenandassociates.com

Date	01/10/12
Job	11211
Drawn	
Revision	Date

11211_composite [bimserv-k2a]

The Michaels Organization
Together We Build Communities

01/10/12 - DESIGN REVIEW APPLICATION

RIVER EDGE APARTMENTS

1004 W. Royal Boulevard
Boise, ID 83706

A3.1

ELEVATIONS

teamwork://bimserv-k2a/11211_composite,ELEVATIONS,Monday, January 9, 2012,3:50 PM