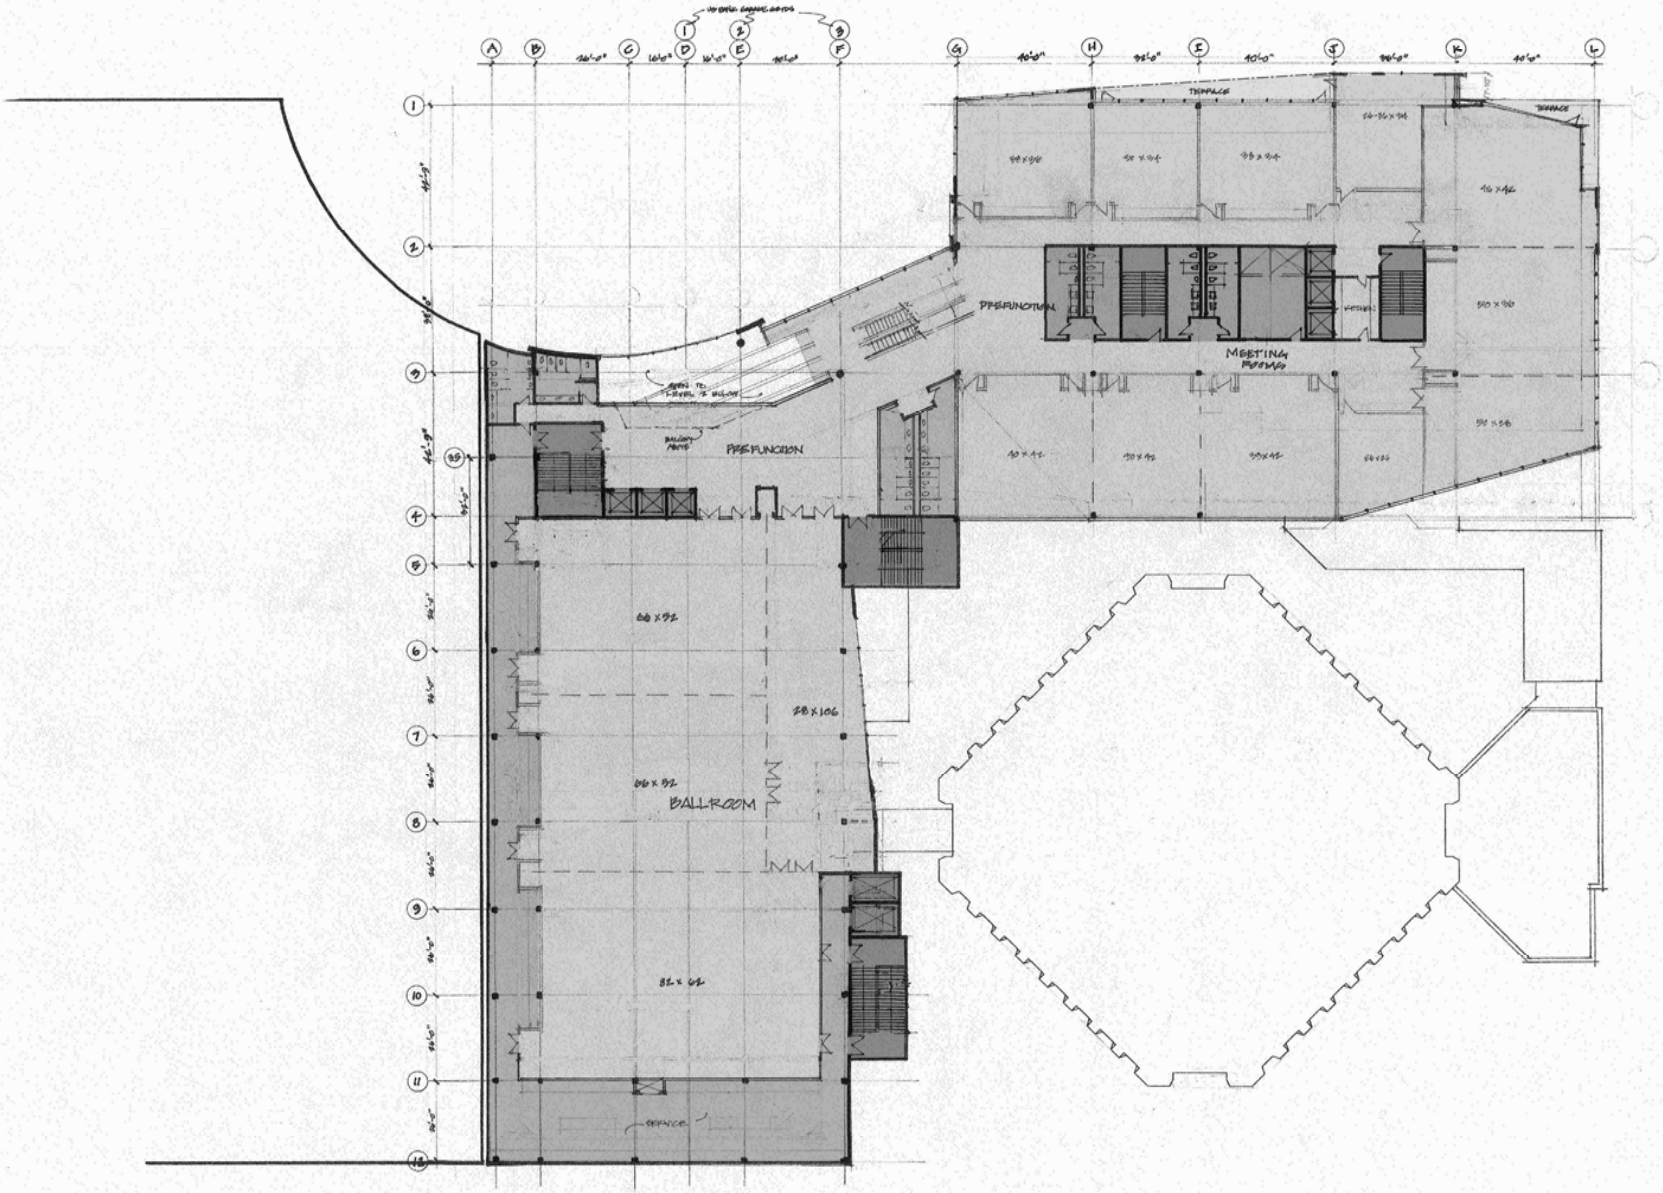

0' 5' 10' 20' 30' 40'
GRAPHIC SCALE

NORTH
PROJECT NORTH

LEVEL 4

CITY CENTER PLAZA 101 SOUTH. CAPITOL BLVD, BOISE, IDAHO

SCALE 1/16" = 1' - 0" 4/16/2014 BABCOCK DESIGN GROUP