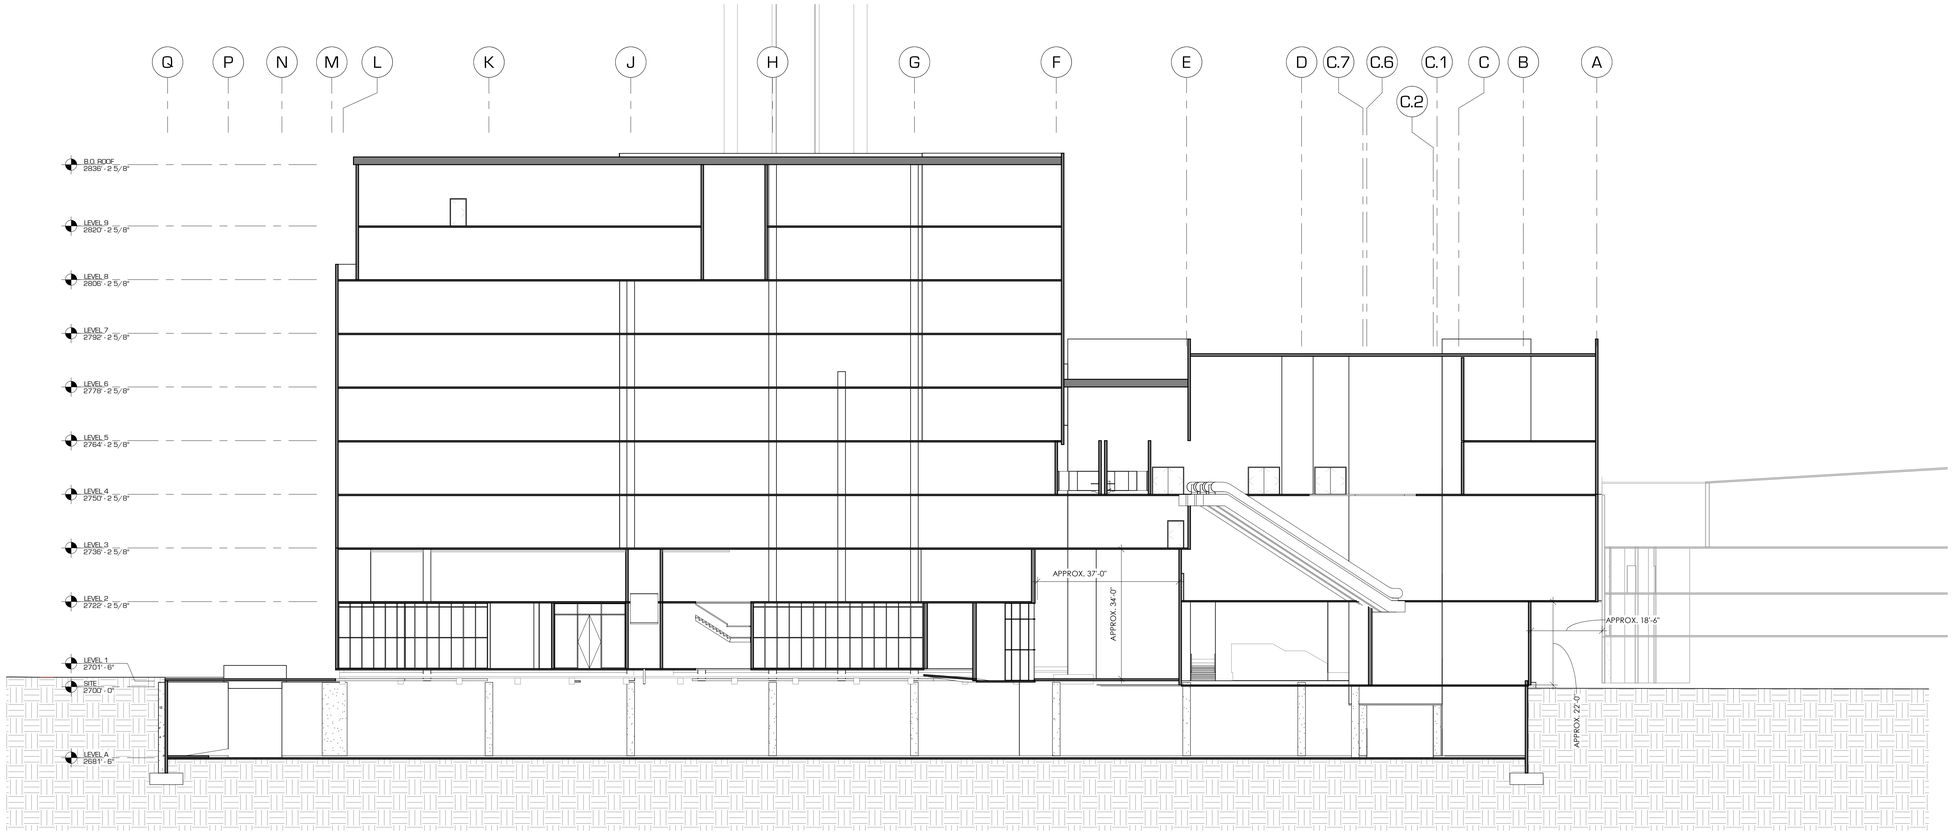

1 Section 1
1/16" = 1'-0"

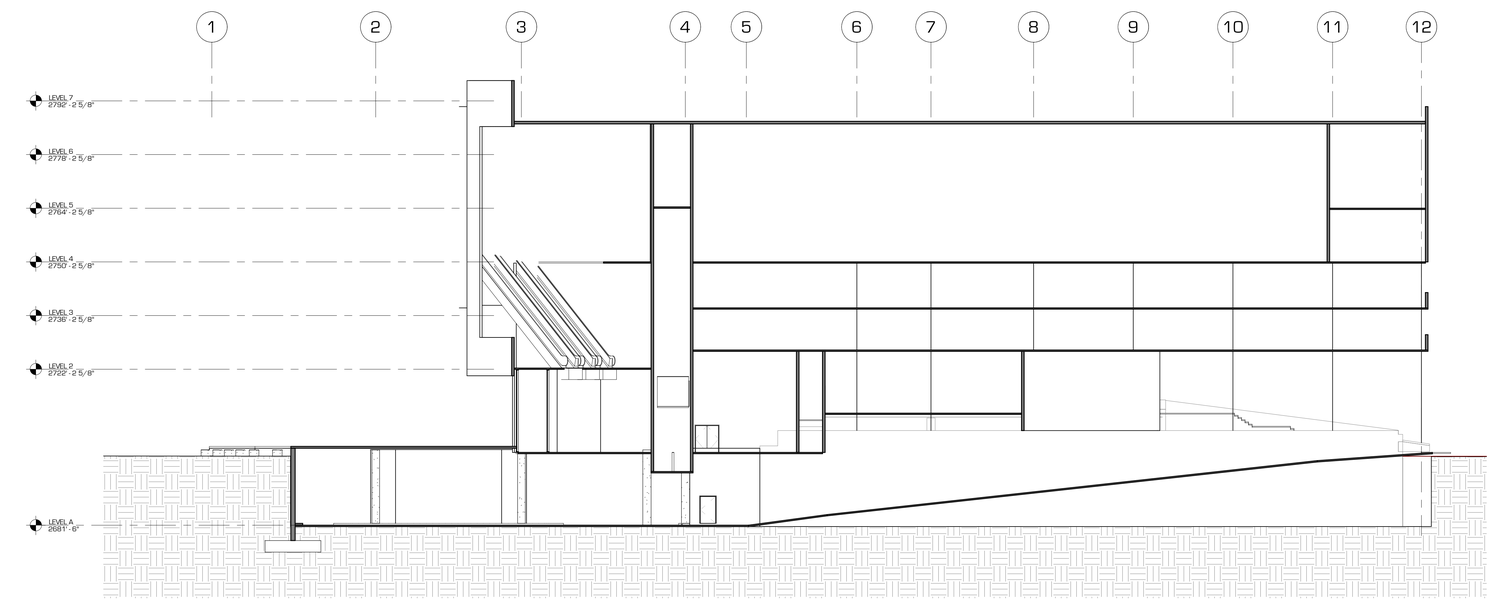

2 Section 3
1/16" = 1'-0"

revisions:
num. | description | date

date:
project number: 2013063
project status:
current date of: 4/17/2014 3:56:11 PM
original drawing is 30" x 42"

The drawing, specifications, designs, and models contained in this set of documents, from the office of babcock design group, are instruments of service and are the property of babcock design group. babcock design group retains all rights to the use of the drawings, specifications, designs, and models. These are provided for use on this project only and are not to be used on any other project without the written permission of babcock design group. Reproduction of these documents without the written permission of babcock design group is prohibited.
COPYRIGHT © 2013 BABCOCK DESIGN GROUP

stamp:

CITY CENTER PLAZA
for:
GARDNER COMPANY
101 SOUTH CAPITOL BOULEVARD, BOISE, IDAHO 83702

52 exchange place salt lake city, ut 84111 t 801.531.1146 www.babcockdesign.com
816 west idaho street boise, id 83702 t 208.424.7675

NOT FOR CONSTRUCTION

babcock design group

sheet title:
BUILDING SECTIONS

sheet number:
A3.1.1