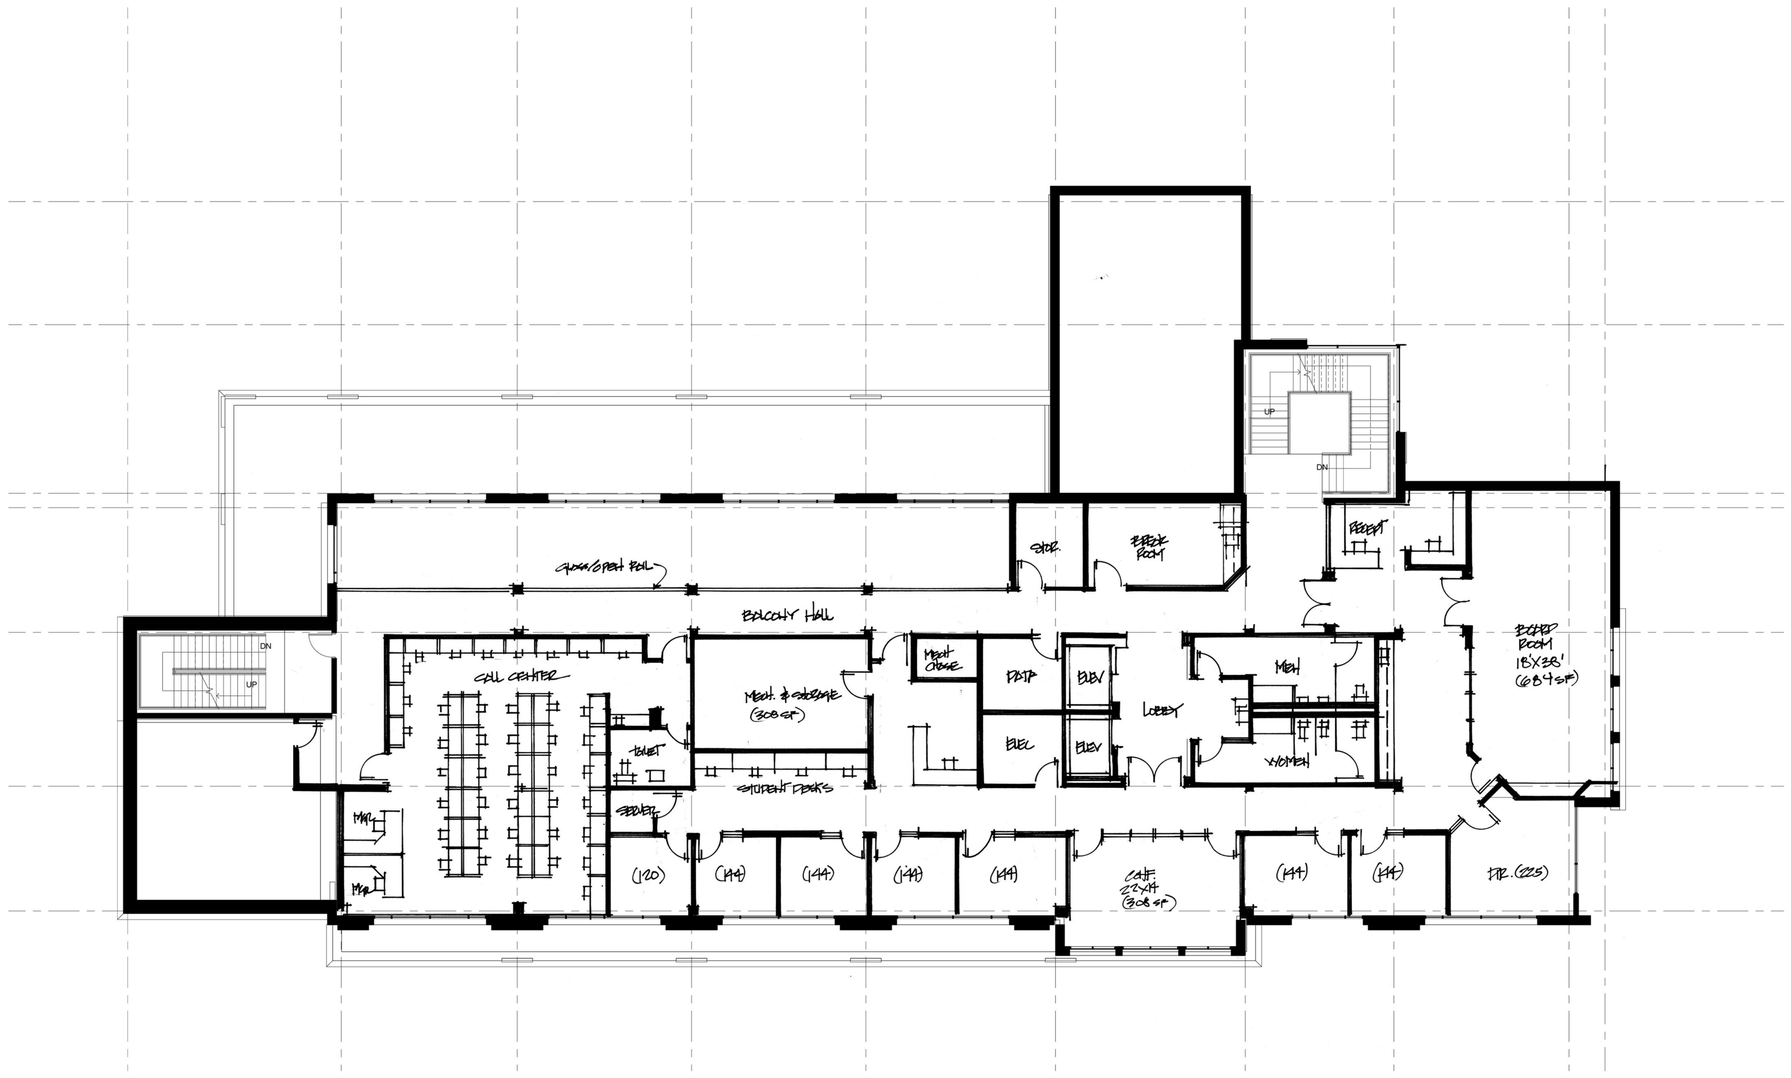


SECOND FLOOR PLAN

1/8" = 1'-0"

0' 4' 8' 16' 32'

BOISE STATE UNIVERSITY
ALUMNI & FRIENDS CENTER

NORTH

LCA Architects