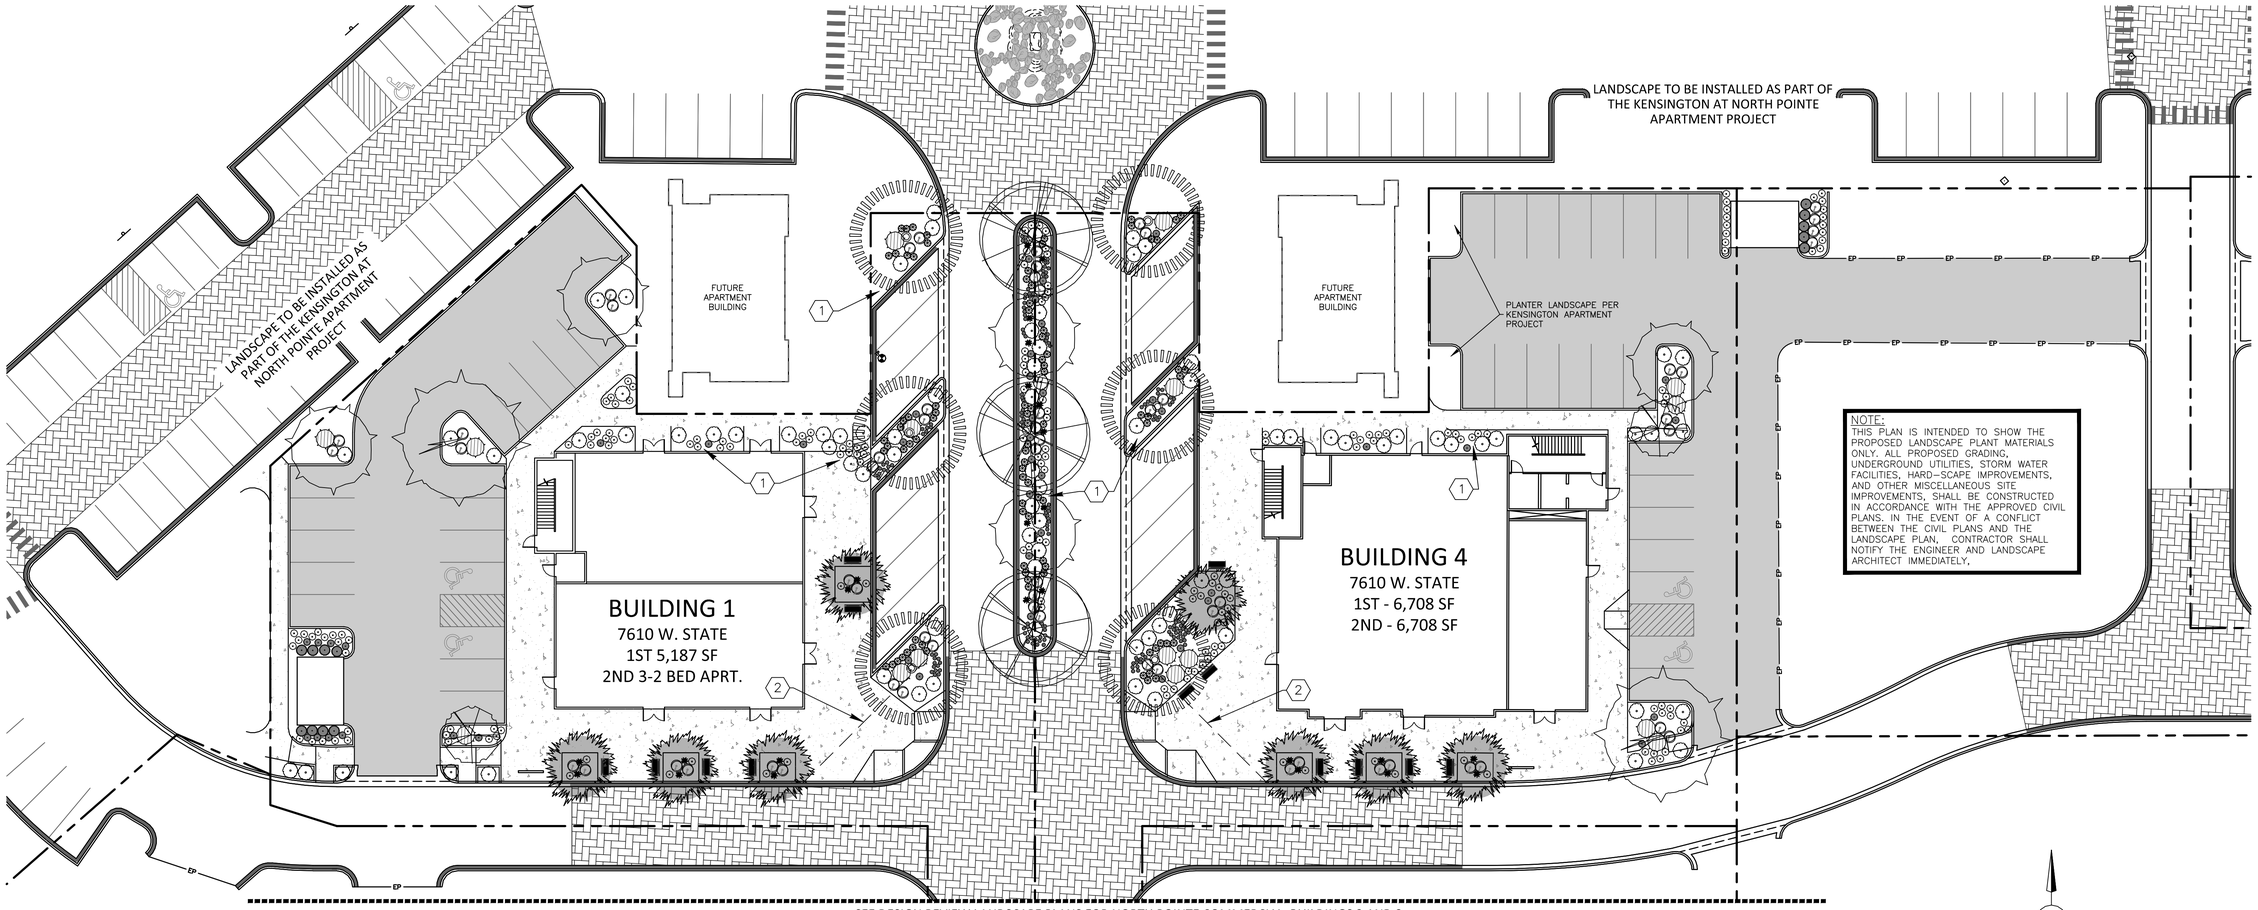

SEE DESIGN REVIEW LANDSCAPE PLANS FOR NORTH POINTE COMMERCIAL, BUILDINGS 2 AND 3

PROJECT CALCULATIONS

TREE MITIGATION (0 CALIPER INCHES REMOVED) = 0 CAL. INCHES REQD.

PARKING LOT PLANTER ISLAND TREES REQUIRED = 15

TOTAL TREES REQUIRED BY CODE = 15

TOTAL CLASS II AND III TREES PROPOSED = 17

KEY NOTES

1. ALL PLANTER BEDS SHALL RECEIVE A SURFACE COURSE OF MEDIUM GRIND, ORGANIC BARK MULCH (MIN. 3" THICKNESS).
2. CLEAR VISION TRIANGLE. ANY PLANT MATERIAL WITHIN A CLEAR VISION TRIANGLE SHALL BE PRUNED TO A MINIMUM OF 8' ABOVE THE ADJACENT SIDEWALK SURFACE AND 14' ABOVE ADJACENT STREET SURFACE. THE MAXIMUM HEIGHT OF ANY VEGETATIVE GROUNDCOVER AT MATURITY, WITHIN THE CLEAR VISION TRIANGLE, SHALL BE 3' FROM THE LOWEST ADJACENT STREET.

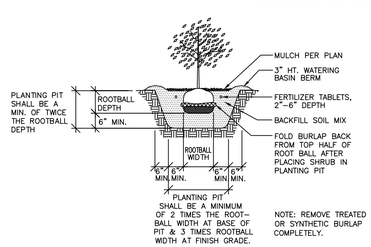

SHRUB PLANTING DETAIL

NTS

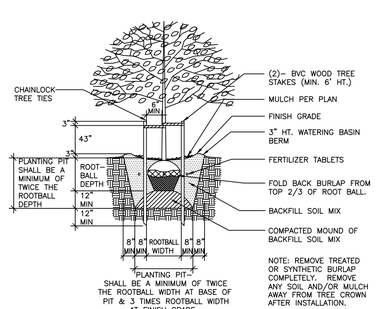

TREE PLANTING AND STAKING DETAIL

NTS

PLANT SCHEDULE

SYMBOL	QUANT.	COMMON NAME	BOTANICAL NAME	SIZE/COND	SIZE @ MATURITY HEIGHT X SPREAD	NOTES
Deciduous Shade Trees						
	6	Imperial Honeylocust	Gleditsia triacanthos inermis 'Imperial'	2" B&B	40' x 35'	Class II
	5	Norwegian Sunset Maple	Acer truncatum x Acer platanoides 'Keithsform'	2" B&B	35' x 25'	Class II
	2	American Linden	Tilia americana	2" B&B	50' x 35'	Class II
	3	European Hornbeam	Carpinus betulus	2" B&B	45' x 35'	Class II
	8	Japanese Tree Lilac	Syringa reticulata	2" B&B	25' x 20'	Class I
Flowering/Ornamental Trees						
	2	Spring Snow Crabapple	Malus x Spring Snow	2" B&B	25' x 18'	Class III
Shrubs, Ornamental Grasses and Perennials						
	16	Ivory Halo Dogwood	Cornus alba 'Bailhalo'	#5	5' x 6'	Shrub
	13	Blue Arrow Juniper	Juniperus virginiana 'Blue Arrow'	5'-6'	15'x3'	Narrow Upright Evergreen
	181	Dwarf Daylilly	Hemerocallis 'Stella de Oro'	#1	2' x 2'	Perennial
	82	Broadmoor Juniper	Juniperus sabina 'Broadmoor'	#2	2' x 5'	Evergreen Groundcover
	60	Flower Carpet Rose	Rosa 'Noare'	#2	3' x 3'	Flowering Shrub
	25	Little Kitten Maiden Grass	Miscanthus sinensis 'Little Kitten'	#2	3' x 2'	Ornamental Grass
	148	Black Beauty Stonecrop	Sedum Black Beauty	#1	2' x 1'	Perennial
	87	Purple Coneflower	Echinacea purpurea	#1	3' x 2'	Perennial
	45	Foerster's Feather Reed Grass	Calamagrostis acutifolia 'Karl Foerster'	#1	5' x 2'	Ornamental Grass

STATE OF IDAHO
TIMOTHY P. MAY
05/11/15
LA-214
L.A. CERTIFIED LANDSCAPE ARCHITECT

REVISIONS

NO.	ITEM	DATE

NORTH POINTE RETAIL
BOISE, IDAHO

DESIGN REVIEW LANDSCAPE PLAN
BUILDING 1 AND BUILDING 4

km ENGINEERING
ENGINEERS . SURVEYORS . PLANNERS
9233 WEST STATE STREET
BOISE, IDAHO 83714
PHONE (208) 639-6939
FAX (208) 639-6930

DESIGN BY:	TPM
DRAWN BY:	TPM
CHECKED BY:	TPM
DATE:	MAY 2015
PROJECT:	15-027

SHEET NO.
L1.0

PRELIMINARY - NOT FOR CONSTRUCTION

P:\15-027\CAD\DRH\BT\15-027 BLDG 1-AND 4 DR LANDSCAPE.DWG, TODD ARNOLD, 5/11/2015, DWG TO PDF.PC3, 24X36 (.PDF)