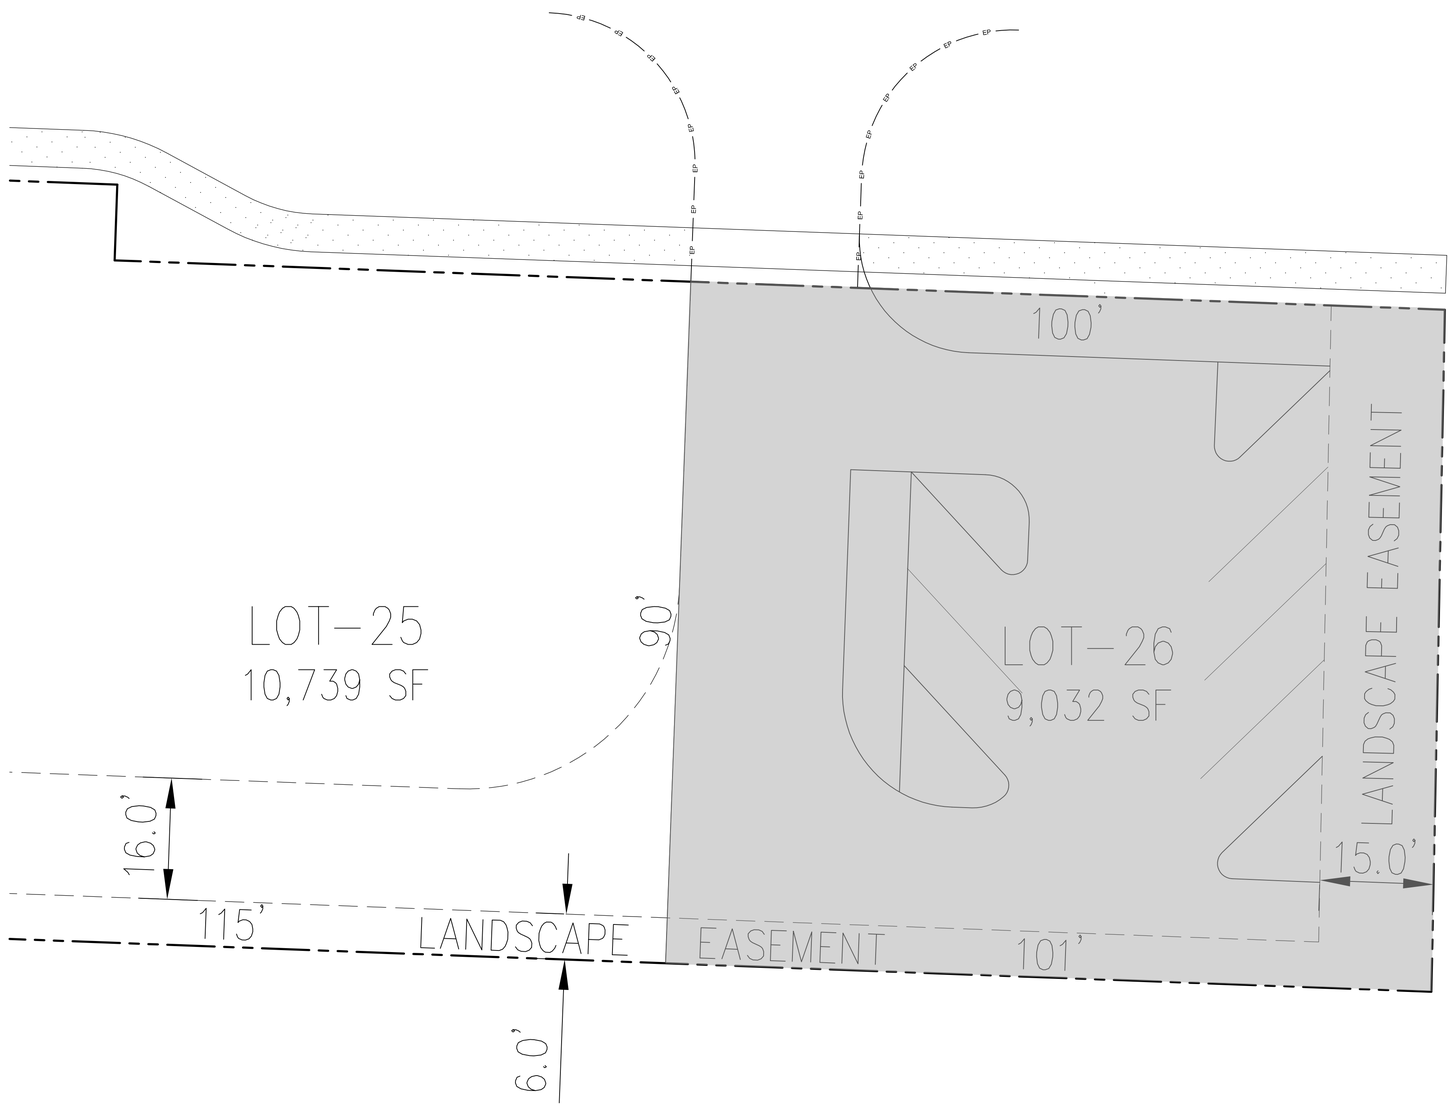

RSC

50 0 25 50 100

SCALE IN FEET
1" = 50'

811 Know what's below. Call before you dig.

CALL BEFORE YOU DIG!
CALL DIGLINE INC.
PRIOR TO COMMENCING
UNDERGROUND WORK
208–342–1585

AGENCY REVIEW NOT FOR CONSTRUCTION

Revisions

	Date	Description
1		
2		
3		
4		

ROCK SOLID CIVIL
Civil Engineering and Land Development Consulting
270 N. 27th Street, Suite 100 Boise, ID 83702
Office Phone: 208-342-2777
www.rocksolidcivil.com

REUSE OF DRAWINGS
THIS DOCUMENT AND THE IDEAS AND DESIGNS INCORPORATED HEREIN, AS AN INSTRUMENT OF PROFESSIONAL SERVICE IS THE PROPERTY OF **ROCK SOLID CIVIL LLC** AND IS NOT TO BE USED IN WHOLE OR PART, FOR ANY OTHER PROJECT WITHOUT THE EXPRESS WRITTEN AUTHORIZATION OF **ROCK SOLID CIVIL LLC.**

Project Name: BCI SUBDIVISION

Sheet Name: BASE PLAN

Stamp: PROFESSIONAL ENGINEER REGISTERED 10692 STATE OF IDAHO JIM E. COSLETT

Project No.	RSC–1605
Drawn By:	RLC
Date:	23 August 2016
Sheet No.	1

1 of 1