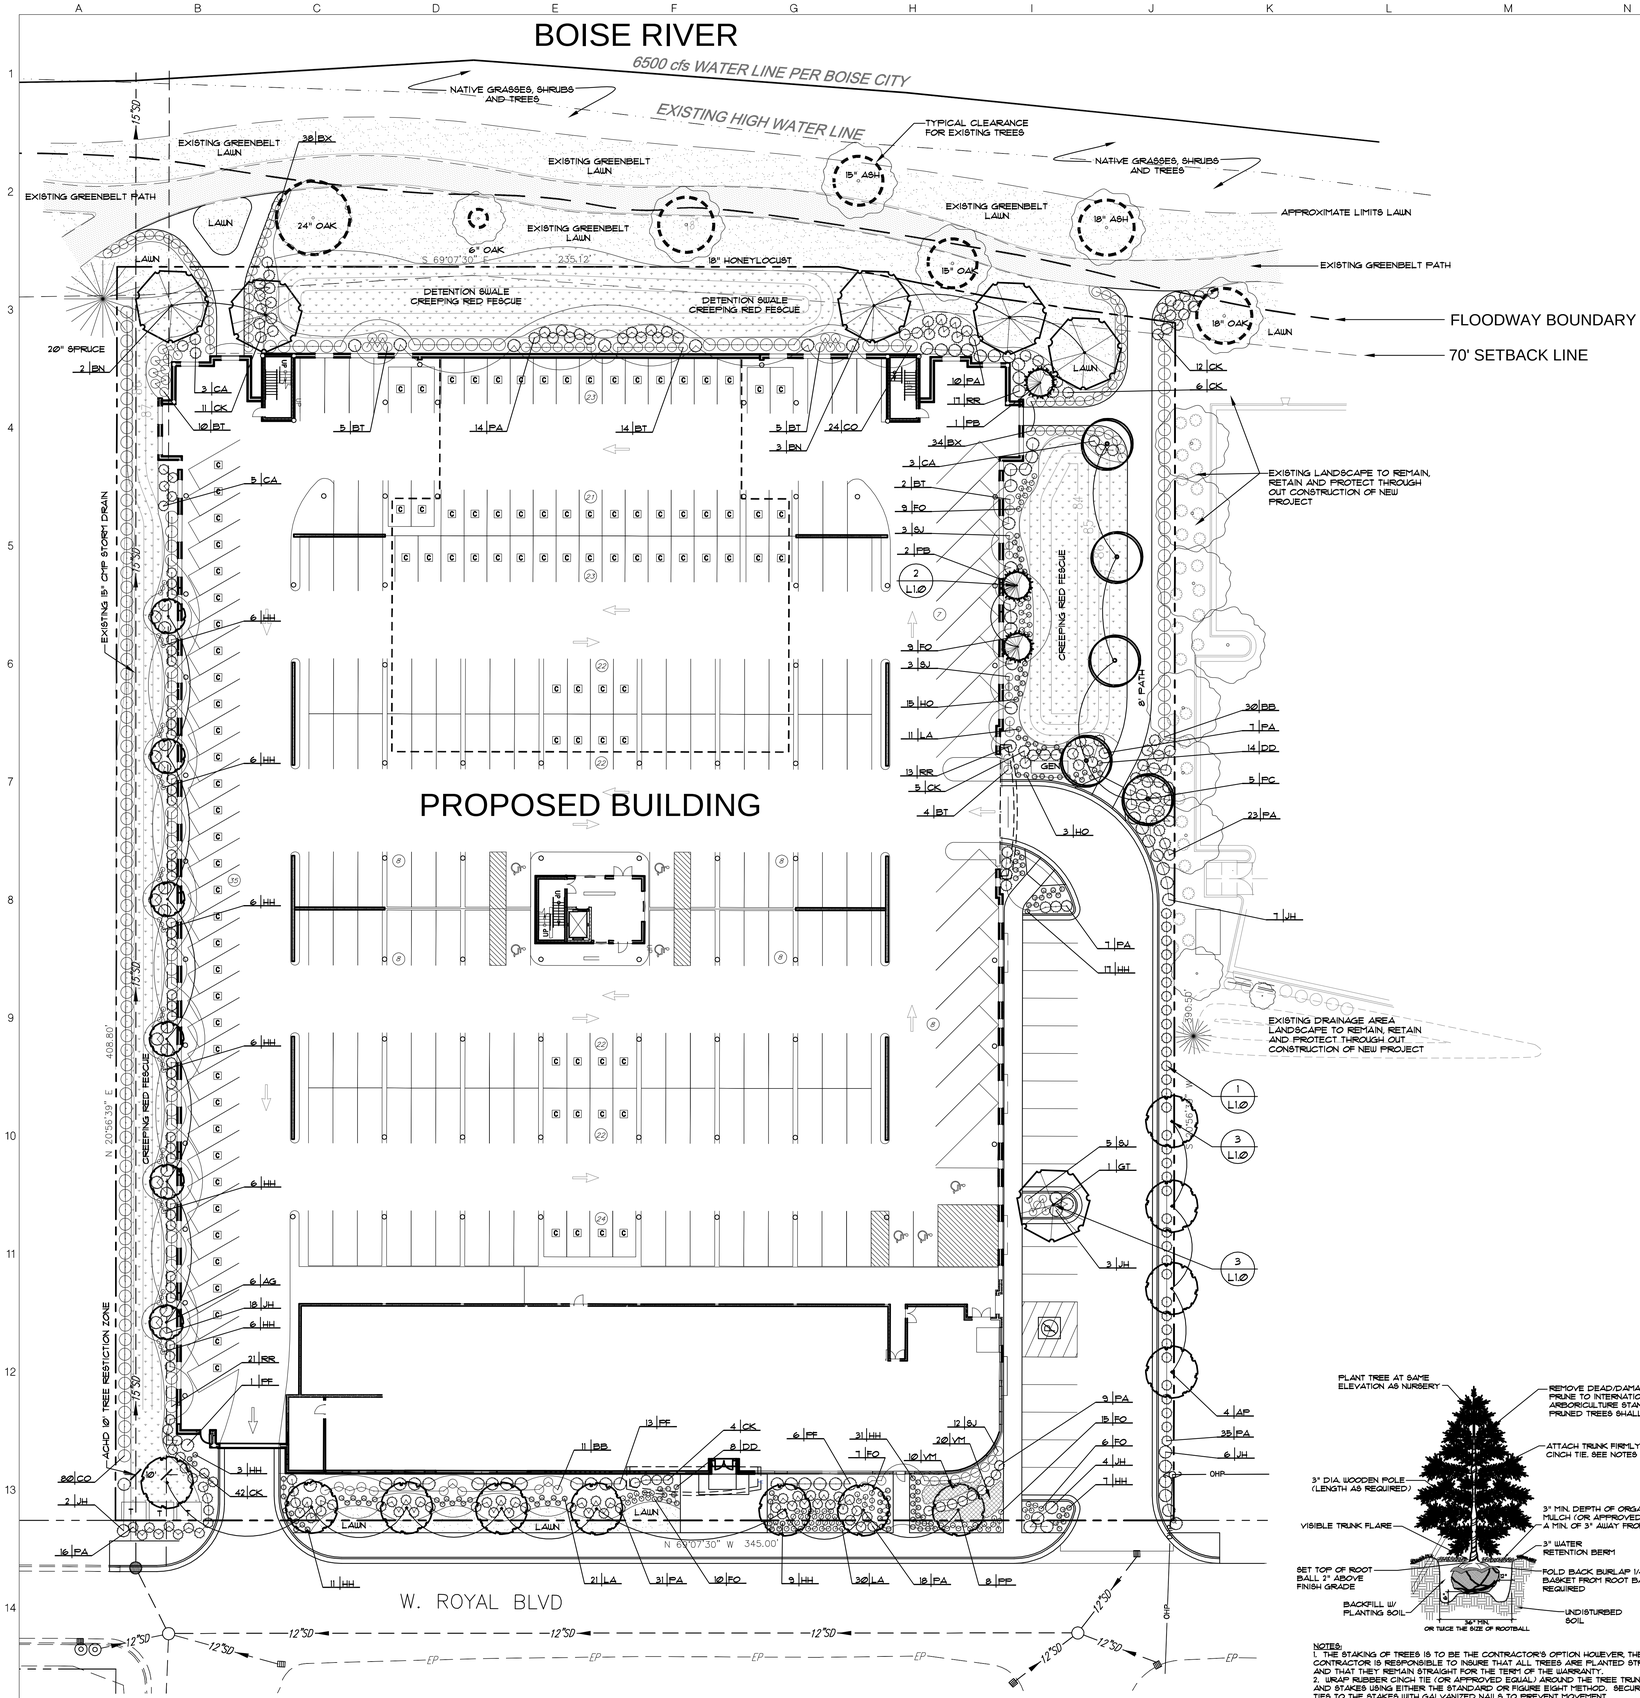

CONDITIONAL USE LANDSCAPE PLAN

SCALE: 1"=20'-0"

PLANT SCHEDULE (NOTE: ALL TREES TO BE GRADE #1)

QTY.	KEY	BOTANICAL NAME / COMMON NAME	PLANTING SIZE	TREE CLASS	MATURE SIZE
		TREES			
6	AG	Acer ginnala 'Flame' Flame Maple	2" B&B	I	15' hgt. 13' wide
4	AP	Acer platanoides 'Parkway' Parkway Norway Maple	2" B&B	II	35' hgt. 15' wide
5	BN	Betula nigra 'Clump' Clump River Birch	2" B&B	II	35' hgt. 25' wide
1	GT	Gleditsia triacanthos 'Shademaster' Clump River Birch	2" B&B	II	35' hgt. 25' wide
5	PC	Prunus cerasifera 'Krauser Vesuvius' Krauter Vesuvius Plum	2" B&B	I	20' hgt. 15' wide
8	PP	Pyrus calleryana 'Capital' Capital Flowering Pear	2" B&B	I	25' hgt. 15' wide
3	PB	Picea pungens 'Bacheri' Bacheri Spruce	5-6' hgt. B&B	CONIF.	12' hgt. 6' wide
32 TOTAL TREES					
		SHRUBS			MATURE SIZE
	BB	Euonymous alatus 'Compactus' Dwarf Burning Bush	2 Gal.		4' hgt. 4' width
	BT	Berberis thunbergii 'Crimson Pygmy' Crimson Pygmy Japanese Barberry	2 Gal.		3' hgt. 3' width
	BX	Buxus x 'Green Ice' Green Ice Boxwood	2 Gal.		3' hgt. 3' width
	CO	Cornus alba 'Ivory Halo' Ivory Halo Dogwood	5 Gal.		4' hgt. 4' width
	JH	Juniperus horizontalis 'Blue Chip' Blue Chip Juniper	2 Gal.		6" hgt. 4' width
	RR	Rosa 'Meriot' Red Groundcover Rose	2 Gal.		4' hgt. 4' width
	FF	Potentilla fruticosa 'Gold Star' Gold Star Potentilla	2 Gal.		4' hgt. 4' width
	SJ	Spiraea japonica 'Neon Flash' Neon Flash Spiraea	2 Gal.		3' hgt. 3' width
		GROUND COVERS/ PERRENIALS/GRASSES			
	CA	Calamagrostis x. acutiflora 'Overdam' Dwarf Feather Grass	1 Gal.		4' hgt. 2' width
	CK	Calmagrostis acutiflora 'Karl Foerster' Karl Foester Feather Grass	1 Gal.		4' hgt. 2' width
	DD	Dianthus x 'Frosty Fire' Frosty Fire Dianthus	1 Gal. @ 36" O.C.		2' hgt. 2' width
	FO	Festuca ovina glauca 'Elijah' Elijah Blue Fescue	1 Gal. @ 36" O.C.		2' hgt. 2' width
	HH	Hemerocallis x 'Happy Returns' Happy Returns Daylily	1 Gal.		2' hgt. 2' width
	HO	Hosta sieboldiana 'Frances Williams' Frances Williams Plantain Lily	1 Gal.		2' hgt. 2' width
	LA	Lavendula angustifolia 'Trumbelina Leigh' Trumbelina English Lavender	1 Gal. @ 36" O.C.		2' hgt. 2' width
	PA	Pennisetum alopecuroides 'Little Bunny' Little Bunny Dwarf Fountain Grass	1 Gal.		2' hgt. 2' width
	VM	Vinca minor 'Jekyll's White' Common Periwinkle	4" Pot. @ 24" O.C.		6" hgt. 2' width

LANDSCAPE NOTES

1. All plant material shall conform to the American Nurseryman Standards for type and size shown.
2. All planting beds and tree wells in lawn areas (wells to be 3' in diameter) shall be covered with a minimum of 3" of small (1") bark chips.
3. All lawn areas shall be sodded to match existing Greenbelt Turf.
4. All planting beds shall have 18" of topsoil.
5. All landscaped areas shall have an automatic underground sprinkler system which insures complete coverage and properly zoned for required water uses.
6. Retain and protect all existing trees to remain through out construction (see plans). Retain and protect existing trees to remain per Boise City Forester's Recommendations.

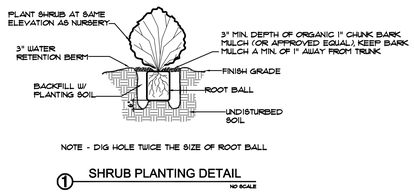

① SHRUB PLANTING DETAIL — NO SCALE

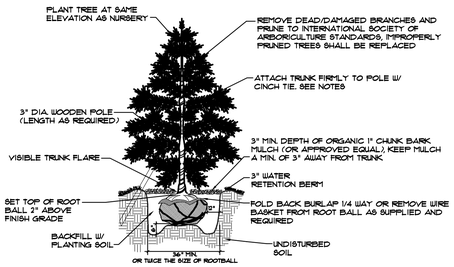

NOTES:
1. THE STAKING OF TREES IS TO BE THE CONTRACTOR'S OPTION HOUEVER, THE CONTRACTOR IS RESPONSIBLE TO INSURE THAT ALL TREES ARE PLANTED STRAIGHT AND THAT THEY REMAIN STRAIGHT FOR THE TERM OF THE WARRANTY.
2. WRAP RUBBER CINCH TIE (OR APPROVED EQUAL) AROUND THE TREE TRUNKS AND STAKES USING EITHER THE STANDARD OR FIGURE EIGHT METHOD. SECURE THE TIES TO THE STAKES WITH GALVANIZED NAILS TO PREVENT MOVEMENT.
3. WATER IN BACKFILL BELOW THE ROOT BALL PRIOR TO SETTING TREE (TO INSURE NO SETTLING WILL OCCUR).
4. DEEP SOAK TREE TWICE WITHIN THE FIRST 48 HOURS.

② CONIFEROUS TREE PLANTING DETAIL — NO SCALE

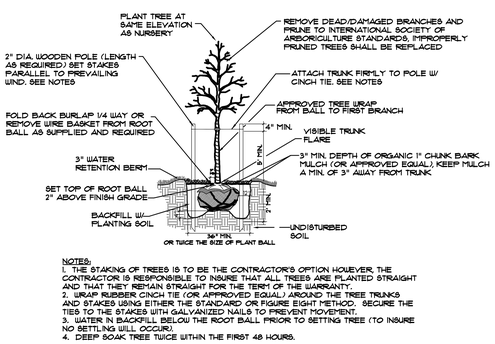

NOTES:
1. THE STAKING OF TREES IS TO BE THE CONTRACTOR'S OPTION HOUEVER, THE CONTRACTOR IS RESPONSIBLE TO INSURE THAT ALL TREES ARE PLANTED STRAIGHT AND THAT THEY REMAIN STRAIGHT FOR THE TERM OF THE WARRANTY.
2. WRAP RUBBER CINCH TIE (OR APPROVED EQUAL) AROUND THE TREE TRUNKS AND STAKES USING EITHER THE STANDARD OR FIGURE EIGHT METHOD. SECURE THE TIES TO THE STAKES WITH GALVANIZED NAILS TO PREVENT MOVEMENT.
3. WATER IN BACKFILL BELOW THE ROOT BALL PRIOR TO SETTING TREE (TO INSURE NO SETTLING WILL OCCUR).
4. DEEP SOAK TREE TWICE WITHIN THE FIRST 48 HOURS.

③ DECIDUOUS TREE PLANTING DETAIL — NO SCALE

NOTE: ALL PRINTS OR COPIES SHALL BE PRINTED AT 100% SCALE TO INSURE PROPER SCALING OF THE DRAWINGS. THE LANDSCAPE ARCHITECT DOES NOT GUARANTEE THE SCALE OF THE DRAWINGS ONCE THEY HAVE BEEN REPRODUCED, COPIED, SCANNED OR PRINTED BY ANY OTHER ENTITY.

STAMP: STATE OF IDAHO — LICENSED PROFESSIONAL — THOMAS L. SOUTH — LA-157 — LANDSCAPE ARCHITECT

DATE: 11-29-11

South
LANDSCAPE ARCHITECTURE, P.C.
2002 S. VISTA AVE
BOISE, IDAHO 83705
(208) 342-2999
FAX (208) 342-2993

CONSULTANT:

ENGINEERING SOLUTIONS, LLP
1029 N. ROSARIO ST., STE. 100
MERIDIAN, IDAHO 83642
Phone (208) 338-0980 Fax (208) 338-0941

REVISIONS:

RIVER EDGE APARTMENTS
1004 ROYAL BOULEVARD
BOISE IDAHO

DRAWN BY: TLS
CHECKED BY: JDR
PROPERTY NUMBER: -
DEVEL NUMBER:

SHEET: L1.0