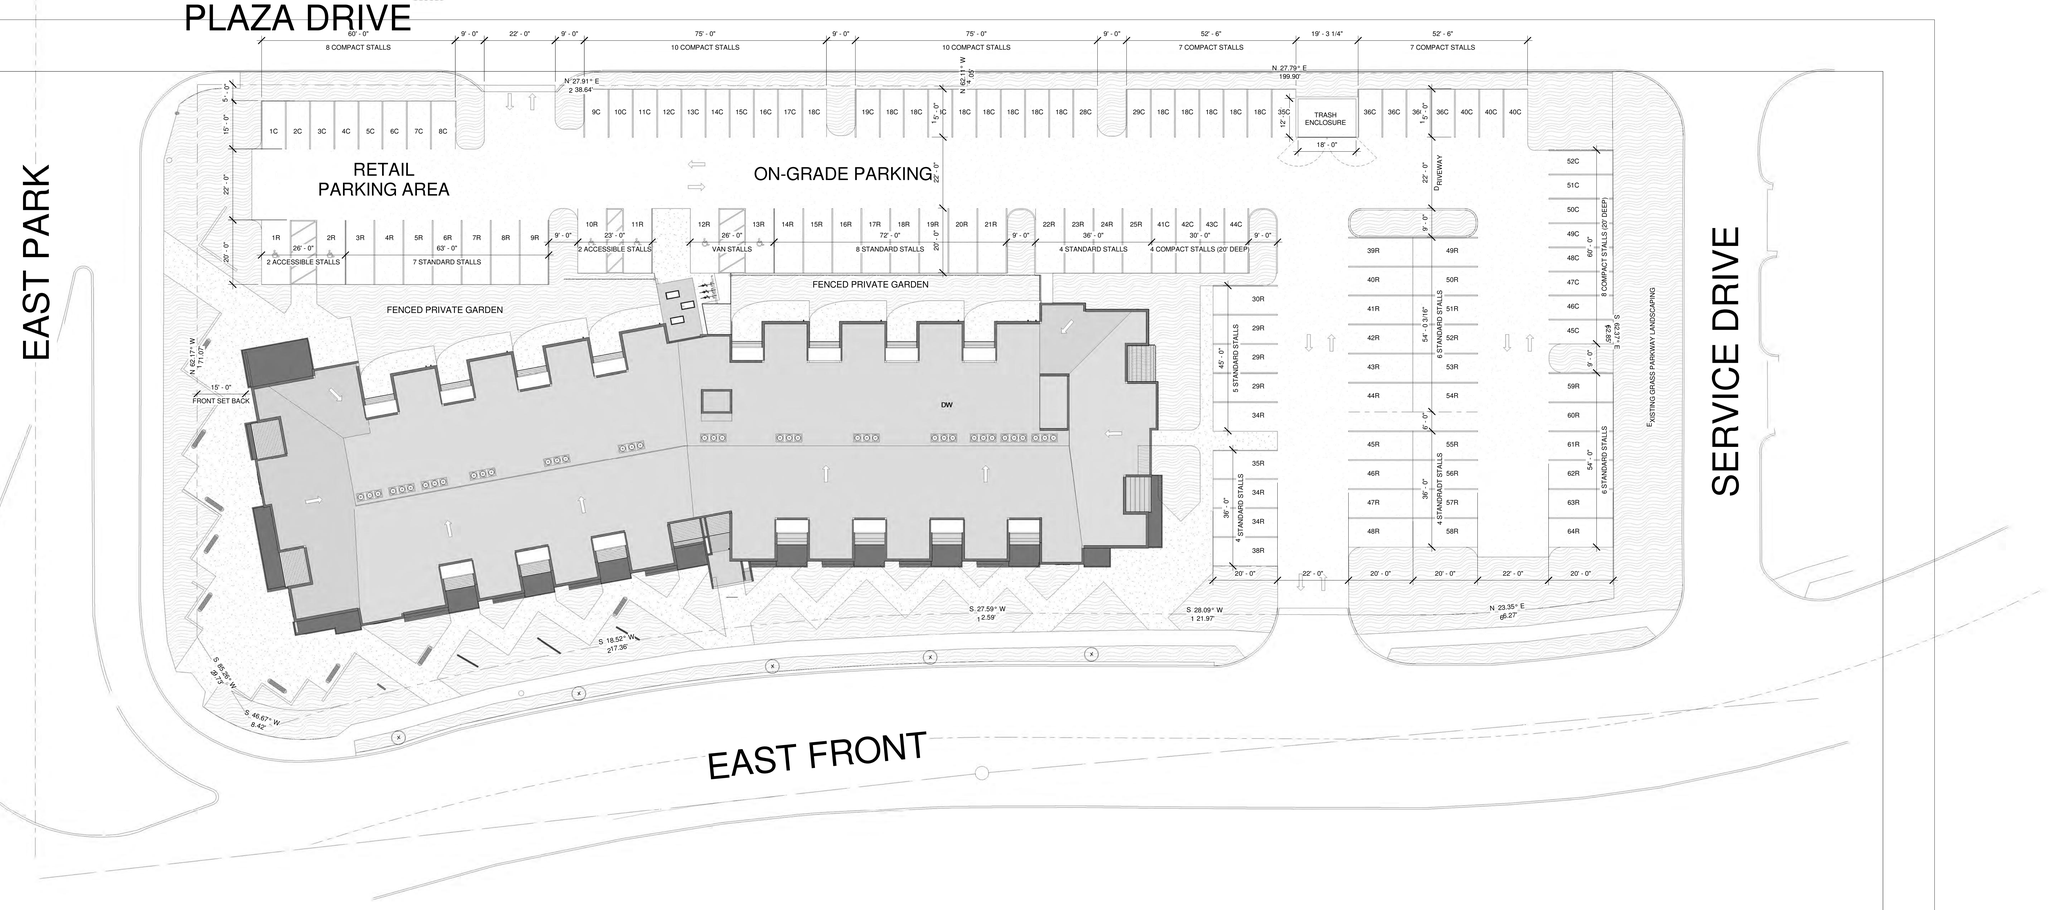

Levie Group

www.theleviegroup.com

Architect:	Levie Architectural Group, an Idaho PLLC	Mechanical:		Civil:	Quadrant	Contractor:	Steed Construction, Inc
Address:	17711 Karen Drive	Address		Address:	1904 W. Overland	Address:	1250 E. Iron Drive, #200
		Address			Boise, ID 83075		Eagle, ID 83616
Phone:	818.996.3307	Phone		Phone:	208.342.0091	Phone:	208.378.7300
Fax:	877.273-1080	Fax		Fax:	208.342-0092	Fax:	208.378.7332
e-mail:	glenn@theleviegroup.com	e-mail		e-mail:		e-mail:	roy.jackson@steedcinstruction.com
Structural:	AHJ Engineers, PC	Electrical:	Les Mager	Landscape:	Jensen Belts		
Address:	5418 N. Eagle Rd, Suite 140	Address:		Address:	495 West Main Street		
	Boise, ID 83713				Boise, ID 83702		
Phone:	208.232.0199	Phone:	208.870.2817	Phone:	208.343.7175		
Fax:	208.375.5251	Fax:		Fax			
e-mail:	ahj@ahjengineers.com	e-mail:	les_mager@msn.com	e-mail			

916 Park Partners

916 Park

No.	Description	Date

SITE PLAN

HUD Project Number	To Be Assigned
Date	01/24/2012
Drawn By	Author
Checked By	Checker

AA-100

Scale 1/16" = 1'-0"

8/6/2012 2:16:32 PM