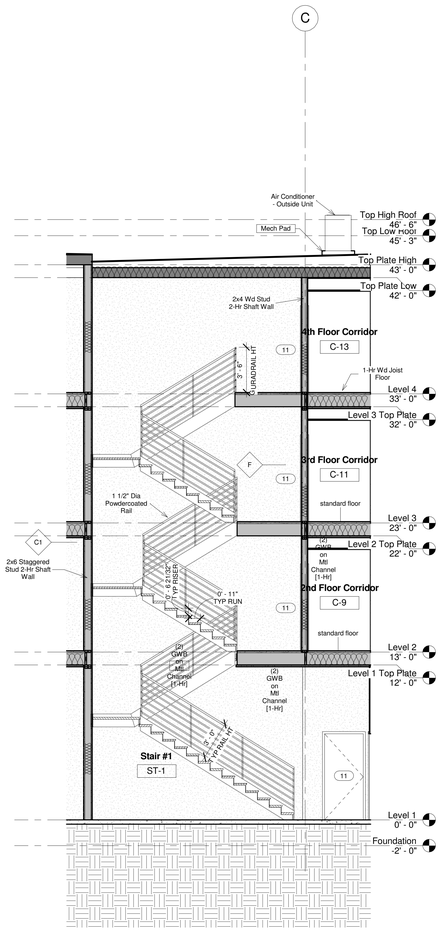

1 STAIR #1 2-HR SHAFT
1/4" = 1'-0"

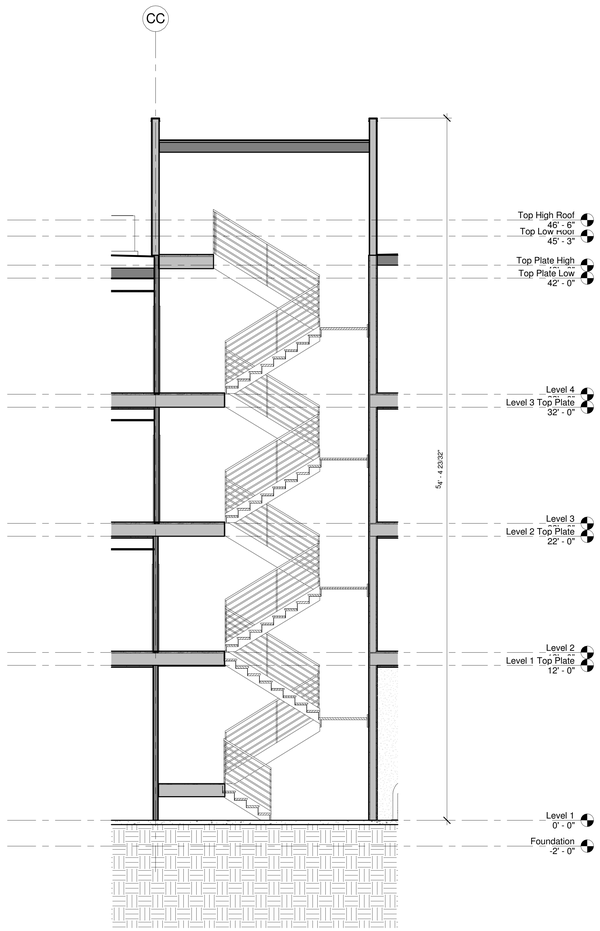

2 STAIR #2 2-HR SHAFT (ROOF ACCESS)
1/4" = 1'-0"

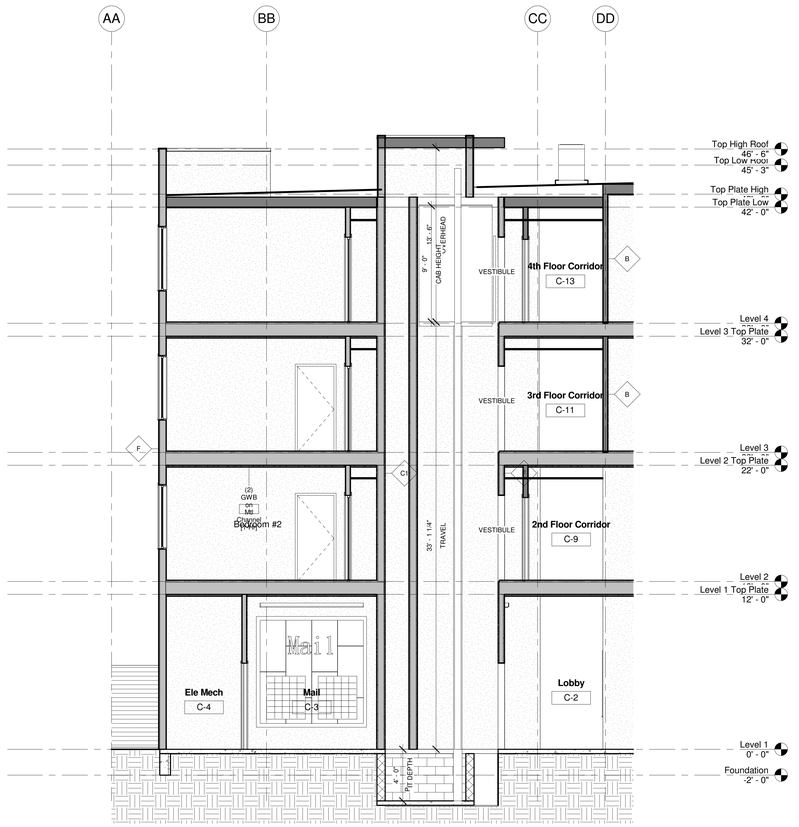

3 ELEVATOR DETAIL
1/4" = 1'-0"

Levie Group

www.theleviegroup.com

Architect: Levie Architectural Group, an Idaho PLLC
Address: 17711 Karen Drive
Phone: 818.996.3307
Fax: 877.273-1080
e-mail: glenn@theleviegroup.com

Structural: AHJ Engineers, PC
Address: 5418 N. Eagle Rd, Suite 140 Boise, ID 83713
Phone: 208.232.0199
Fax: 208.375.5251
e-mail: ahj@ahjengineers.com

Mechanical:
Address
Address
Phone
Fax
e-mail

Electrical: Les Mager
Address:
Phone: 208.870.2817
Fax:
e-mail: les_mager@msn.com

Civil: Quadrant
Address: 1904 W. Overland Boise, ID 83075
Phone: 208.342.0091
Fax: 208.342-0092
e-mail:

Landscape: Jensen Belts
Address: 495 West Main Street Boise, ID 83702
Phone: 208.343.7175
Fax
e-mail

Contractor: Steed Construction, Inc
Address: 1250 E. Iron Drive, #200 Eagle, ID 83616
Phone: 208.378.7300
Fax: 208.378.7332
e-mail: roy.jackson@steedcinstruction.com

916 Park Partners

916 Park

No.	Description	Date

SECTION

HUD Project Number	To Be Assigned
Date	01/24/2012
Drawn By	gl
Checked By	Checker

AA-304

Scale 1/4" = 1'-0"

8/6/2012 2:16:48 PM