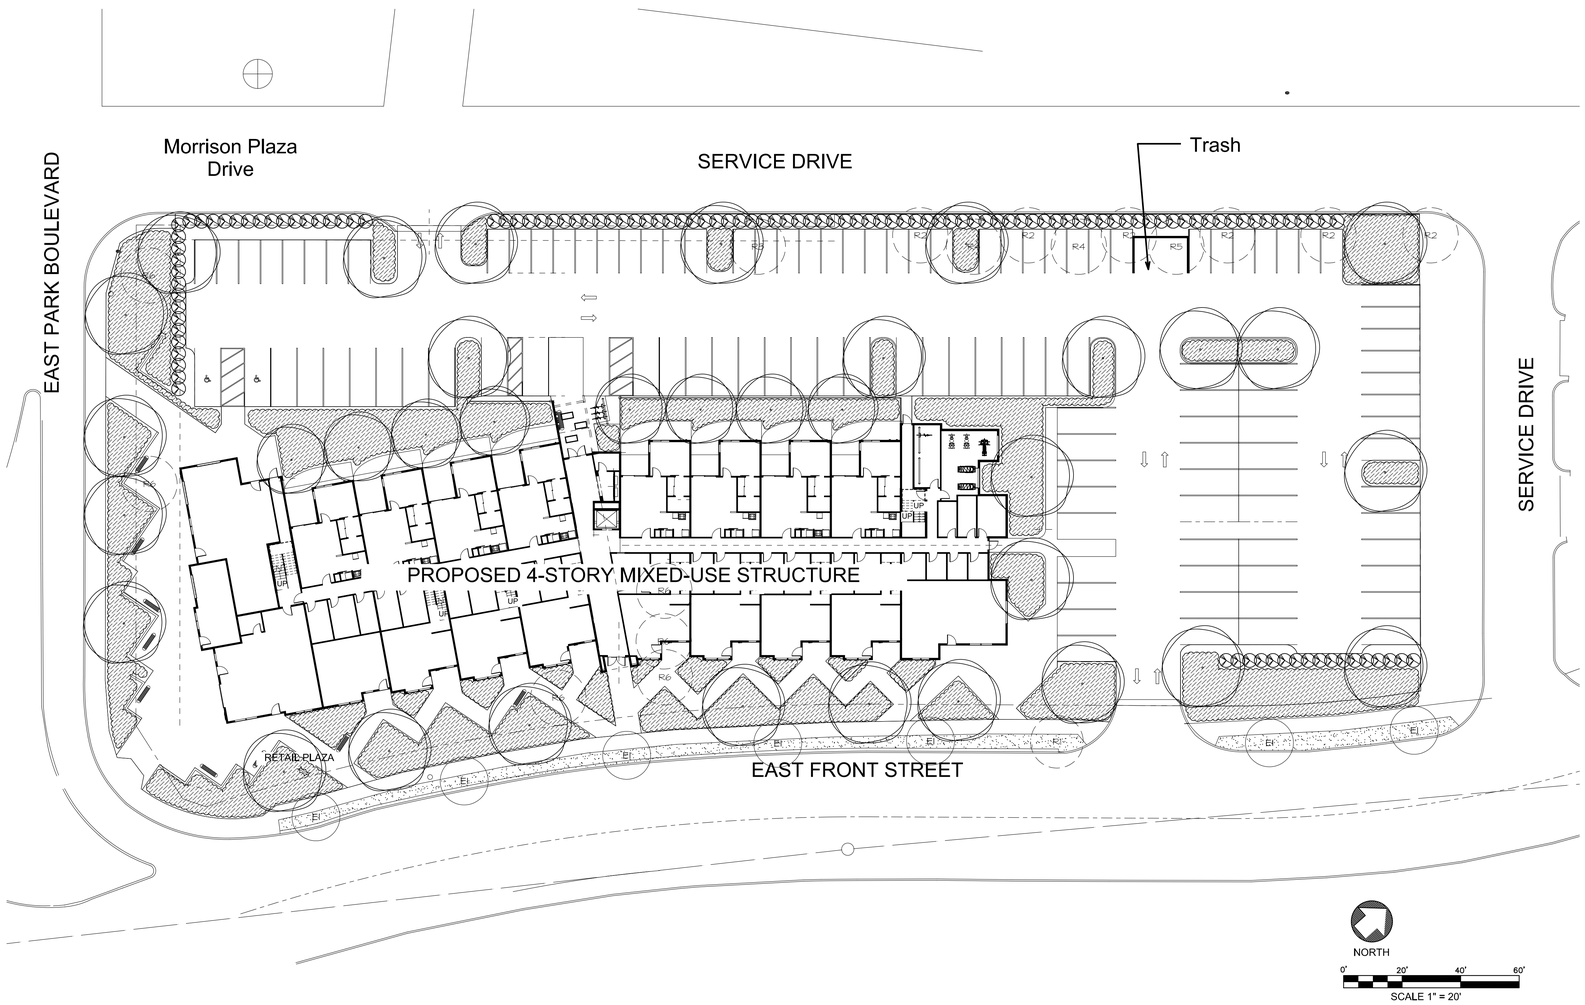

1 Landscape Plan
1" = 20'-0"

PLANT LEGEND

SYM	COMMON NAME	BOTANICAL NAME	SIZE
EXISTING TREES TO REMAIN			
EI	(7)-3" MAPLE		
EXISTING TREES TO BE REMOVED			
R1	(1) 3" MAPLE		
R2	(6) 12" ASH		
R3	(1) 10" PINE		
R4	(2) 6" BIRCH		
R5	(1) 12" BIRCH		
R6	(6) BLACK LOCUST		
SHADE TREES (CLASS II & III)			
	CIMMARON ASH	FRAXINUS PENNSYLVANICA 'CIMMZAM'	2" CAL B&B
	GREENSPIRE LINDEN	TILIA CORDATA 'GREENSPIRE'	2" CAL B&B
	HACKBERRY	CELTIS OCCIDENTALIS	2" CAL B&B
	SHADEMASTER HONEYLOCUST	GLEDITSIA TRIACANTHOS 'SHADEMASTER'	2" CAL B&B
	PATMORE ASH	FRAXINUS PENNSYLVANICA 'PATMORE'	2" CAL B&B
			2" CAL B&B
EVERGREEN SCREEN			
	WITCHITA BLUE JUNIPER	JUNIPERUS SCOPULORUM 'WITCHITA BLUE	5'-6' HT B&B
	SKY HIGH JUNIPER	JUNIPERUS SCOPULORUM 'BAILIGH'	5'-6' HT B&B
SHRUBS/ORNAMENTAL GRASSES/PERENNIALS			
	BLACK EYED SUSAN	RUDBECKIA FULGIDA 'GOLDSTRUM'	1 GAL. 24" O.C.
	BLUE RUG JUNIPER	JUNIPERUS HORIZONTALIS 'WILTONI'	2 GAL
	CREEPING MAHONIA	MAHONIA REPENS	3 GAL
	DWARF FOUNTAIN GRASS	PENNISETUM ALOPECUROIDES 'HAMELN'	3 GAL
	DARTS GOLD NINEBARK	PHYSOCARPUS OPULIFOLIUS 'DART'S GOLD'	5 GAL
	STELLA D'ORO DAYLILY	HEMEROCALLIS 'STELLA D'ORO'	1 GAL
	EMERALD 'N' GOLD EUONYMUS	EUONYMUS FORTUNEI 'EMERALD 'N' GOLD'	3 GAL
	ENDLESS SUMMER HYDRANGEA	HYDRANGEA ARBORESCENS 'PIIHM-1'	5 GAL
	RED FLOWER CARPET ROSE	ROSA 'FLOWER CARPET- NOARE'	3 GAL
	FRANCEE HOSTA	HOSTA 'FRANCEE'	1 GAL
	FINE LINE BUCKTHORN	RHAMNUS FRAGULA 'RON WILLIAMS'	5 GAL
	GRO-LOW SUMAC	RHUS AROMATICA 'GRO-LOW'	5 GAL
	IVORY HALO DOGWOOD	CORNUS ALBA 'BAILHALO'	5 GAL
	KARL FOERSTER REED GRASS	CALAMAGROSTIS ARUNDINACEA 'K.F.'	1 GAL
	LITTLE DEVIL NINEBARK	PHYSOCARPUS OPULIFOLIUS 'DONNA MAY'	5 GAL
	MUGO PINE	PINUS MUGO PUMILIO	5 GAL
	OTTO LUYKEN LAUREL	PRUNUS LAUROCERASUS 'OTTO LUYKEN'	5 GAL
	PJM RHODODENDRON	RHODODRENDRON 'PJM'	5 GAL
	SUMMERWINE NINEBARK	PHYSOCARPUS OPULIFOLIA 'SEWARD'	5 GAL
	MAIDEN GRASS	MISCANTHUS SINENSIS 'GRACILLIMUS'	1 GAL

EXISTING LAWN STRIP

NOTE

1. ALL LANDSCAPE AREAS TO BE WATERED BY AN AUTOMATIC UNDERGROUND IRRIGATION SYSTEM.

JENSENBELTS ASSOCIATES
Site Planning / Landscape Architecture
495 Main Street, Boise, Idaho 83702
Ph. (208) 343-7175, Fx. (208) 343-7178

[redacted]

www.theleviegroup.com

Architect: Levie Architectural Group, an Idaho PLLC
Address: 17711 Karen Drive
Phone: 818.996.3307
Fax: 877.273-1080
e-mail: glenn@theleviegroup.com

Mechanical:
Address
Address
Phone
Fax
e-mail

Civil: Quadrant
Address: 1904 W. Overland
Boise, ID 83075
Phone: 208.342.0091
Fax: 208.342-0092
e-mail:

Contractor: Steed Construction, Inc
Address: 1250 E. Iron Drive, #200
Eagle, ID 83616
Phone: 208.378.7300
Fax: 208.378.7332
e-mail: roy.jackson@steedcinstruction.com

Structural: AHJ Engineers, PC
Address: 5418 N. Eagle Rd, Suite 140
Boise, ID 83713
Phone: 208.232.0199
Fax: 208.375.5251
e-mail: ahj@ahjengineers.com

Electrical: Les Mager
Address:
Phone: 208.870.2817
Fax:
e-mail: les_mager@msn.com

Landscape: Jensen Belts
Address: 495 West Main Street
Boise, ID 83702
Phone: 208.343.7175
Fax
e-mail

916 Park Partners

916 Park

No.	Description	Date

LANDSCAPE PLAN

HUD Project Number	To Be Assigned
Date	08/07/2012
Drawn By	DB
Checked By	Checker

L-101

Scale 1" = 20'-0"