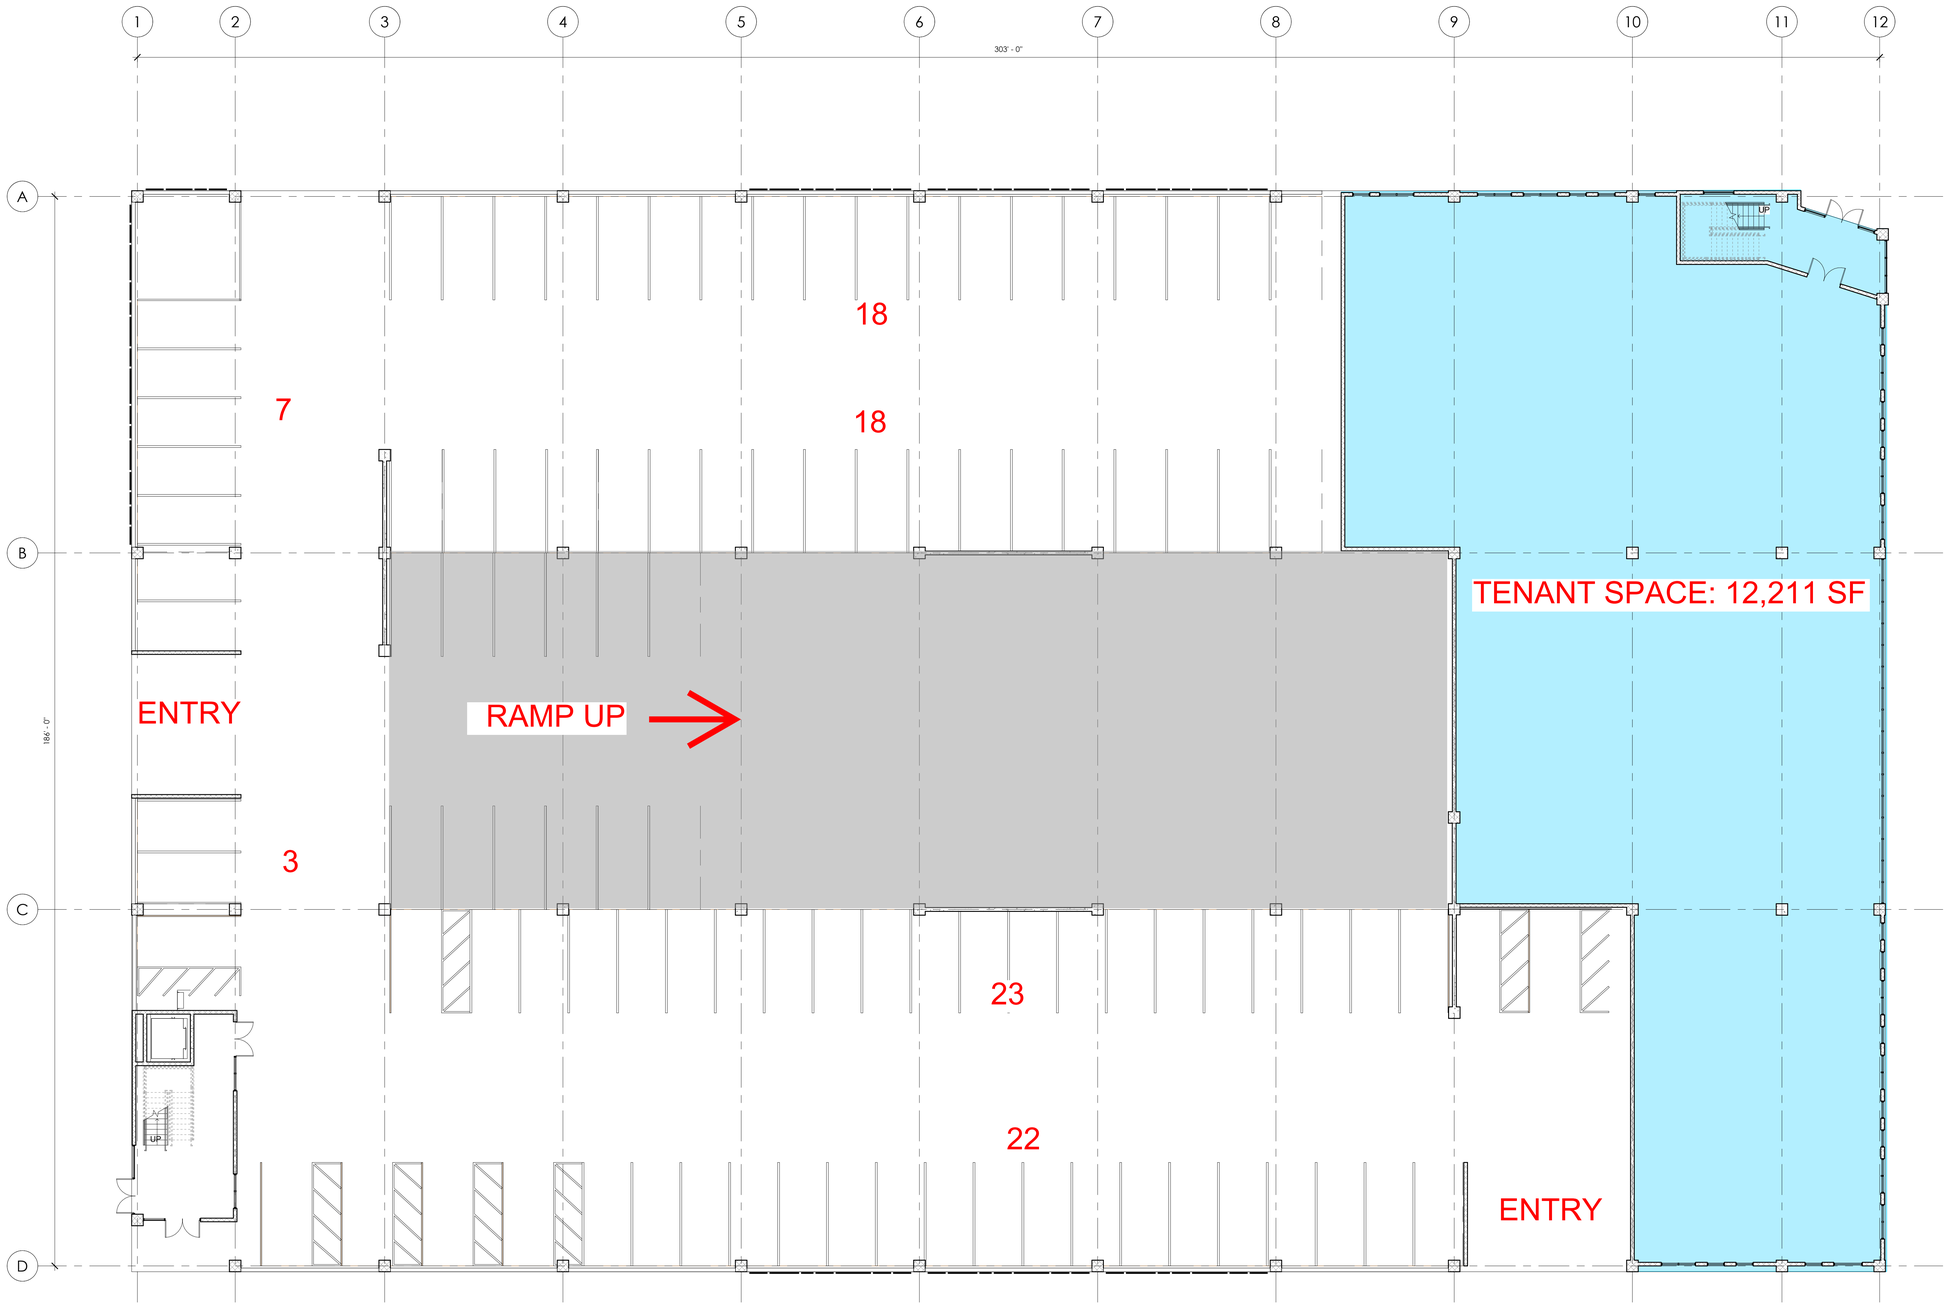

TOTAL PARKING: 645

LEVEL 1 PARKING STALLS: 91

NORTH

PARCEL B: PARKING GARAGE LEVEL 1 PLAN

babcock design group

52 exchange place salt lake city, ut 84111 t. 801.5321.1144 f. 801.363.3132 | 850 west main street boise, id 83702 t. 208.424.3635
www.babcockdesign.com

SCALE: 3/32" = 1'-0"