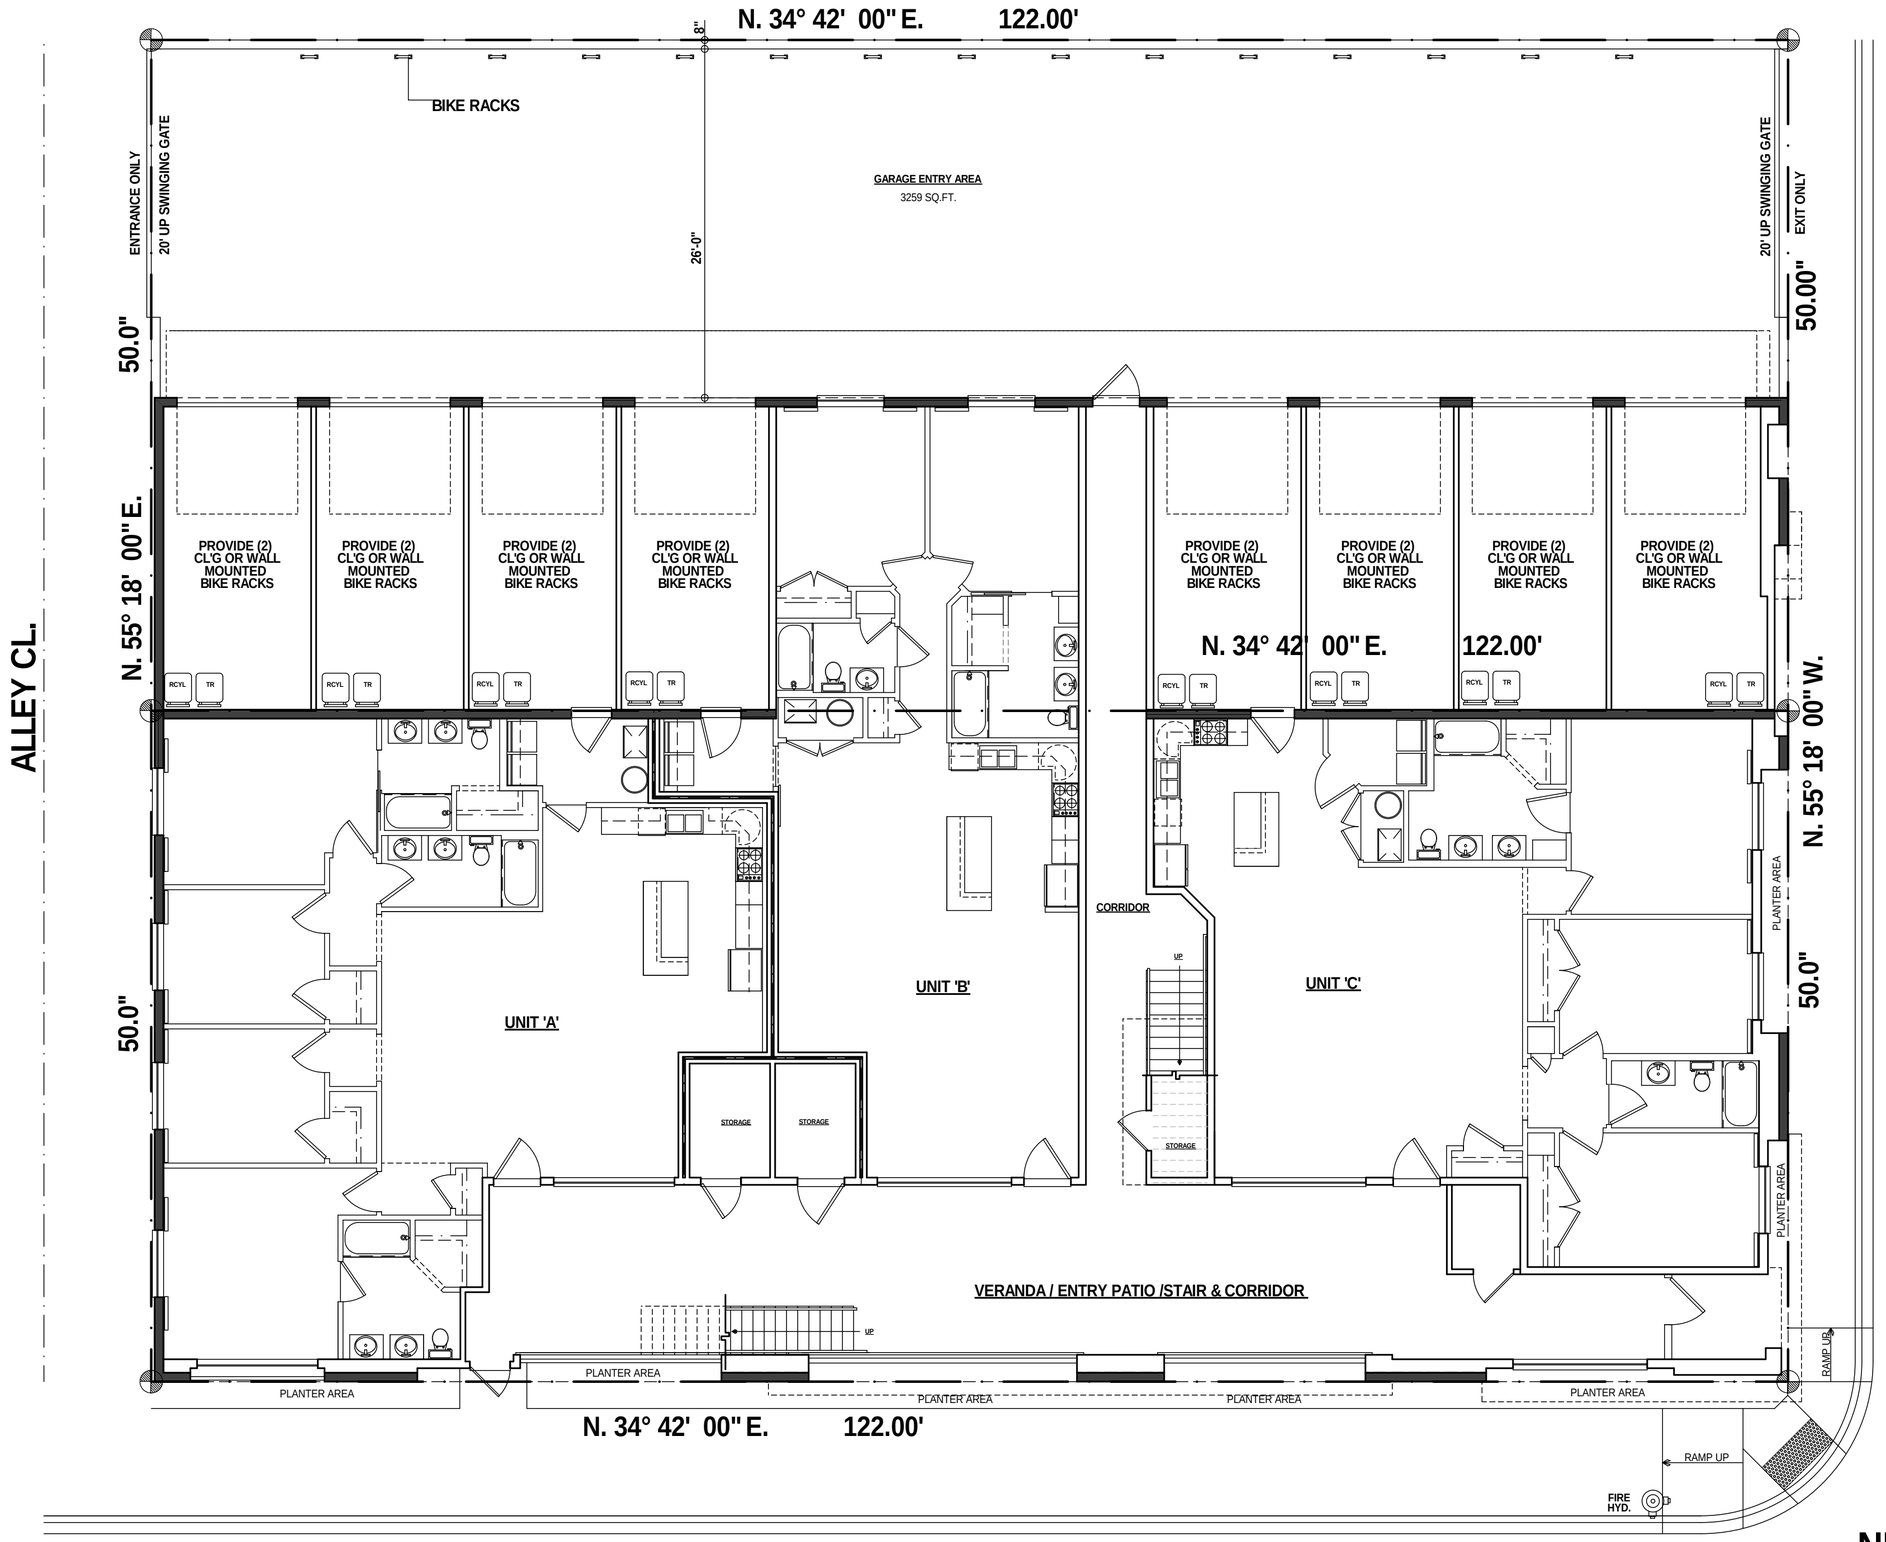

VERRASO DOWN TOWN

Boise, Idaho

LICENSED PROFESSIONAL ARCHITECT
BOISE
AR 452
STATE OF IDAHO
TOM M. WILSON

wilson architectural
4961 BRADLEY, SUITE A
GARDEN CITY, IDAHO 83714
(208) 344 1800

date: 11/28/16
revised:

sheet no:
S-1

NEW SITE PLAN

SCALE: 1/8" - 1'-0"

BLOCK 108, LOTS 1-2.
1420 W. FRONT STREET,
BOISE, ADA COUNTY, IDAHO