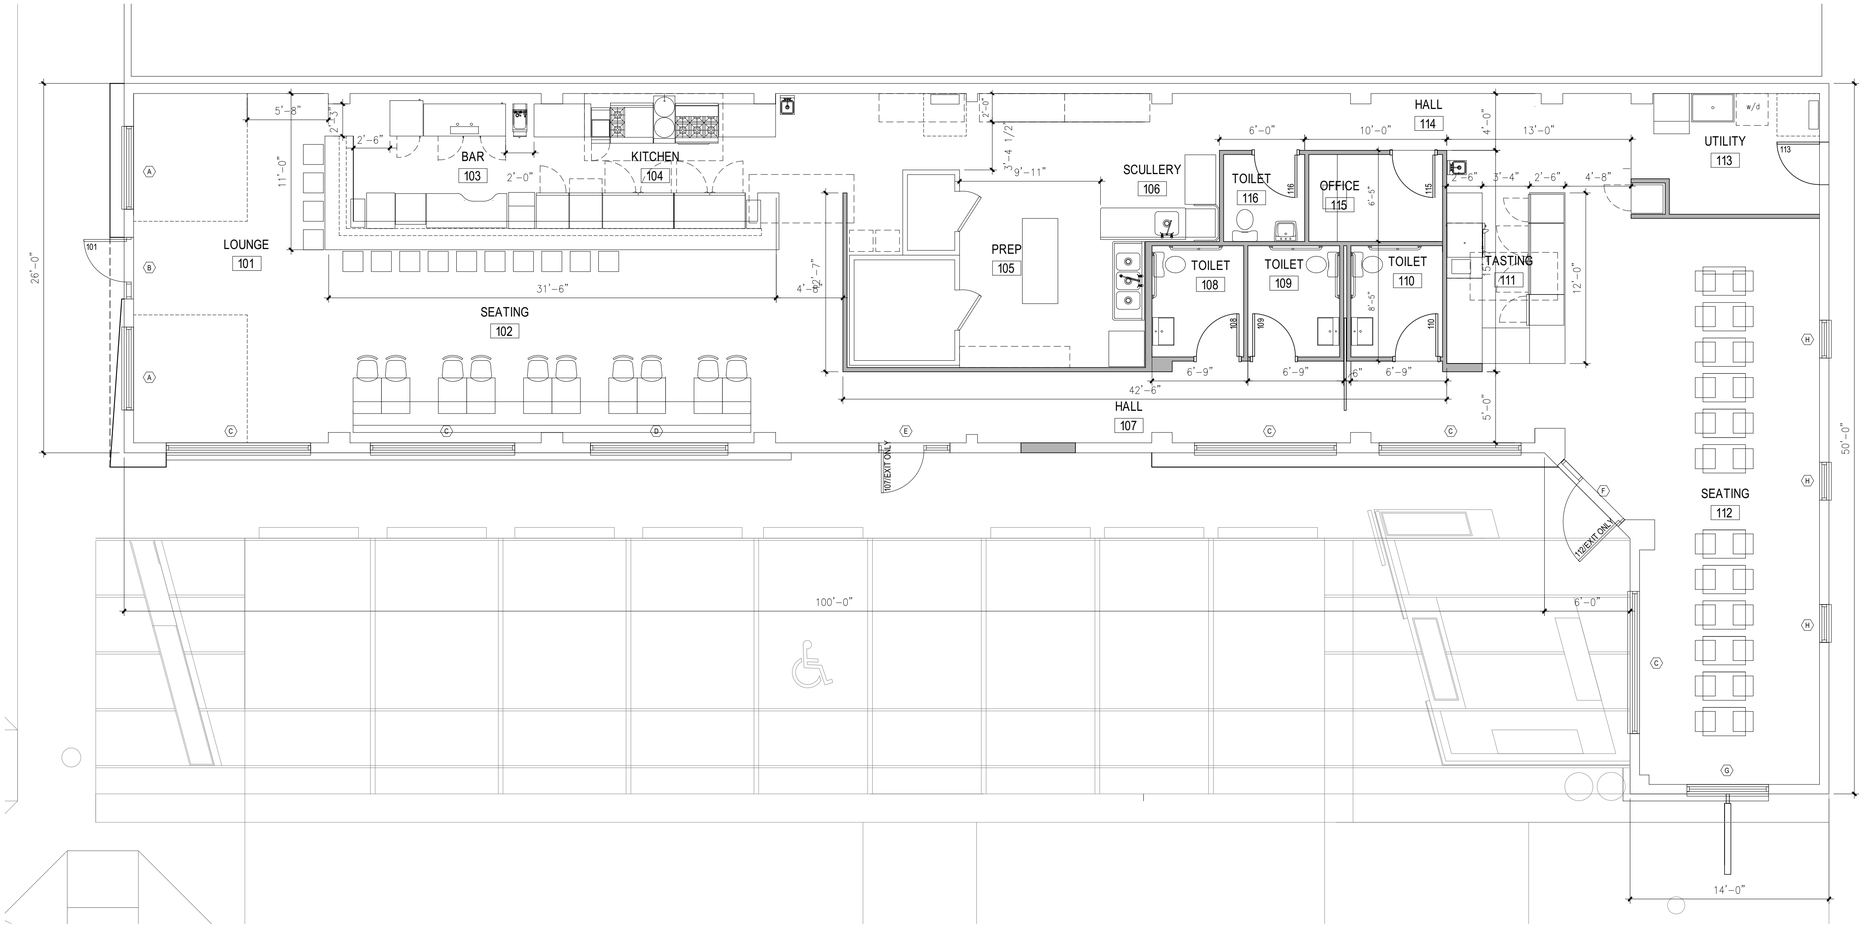

Floor Plan
scale: 3/16" =1'-0"

© Platform Architecture & Design PLLC. This Document is the property of Platform Architecture & Design PLLC and is not to be duplicated without written authorization.

PLATFORM
ARCHITECTURE.DESIGN

280 n.8th, suite 118 boise, idaho 83702
t:208 891 9082 platform@platformarch.com

NOT FOR CONSTRUCTION

ISSUE/REVISION

PLATFORMJOB NO.	1810.00
DATE	31 JULY 2018
SCALE	AS INDICATED
DRAWN	CMS
CHECKED	CMS

DESIGN REVIEW

Bill Snyder

16th and Main - KIN, a restaurant

Remi McManus/Kris Komori

1521 W.Main Boise, 83702

Floor Plan

A2.0