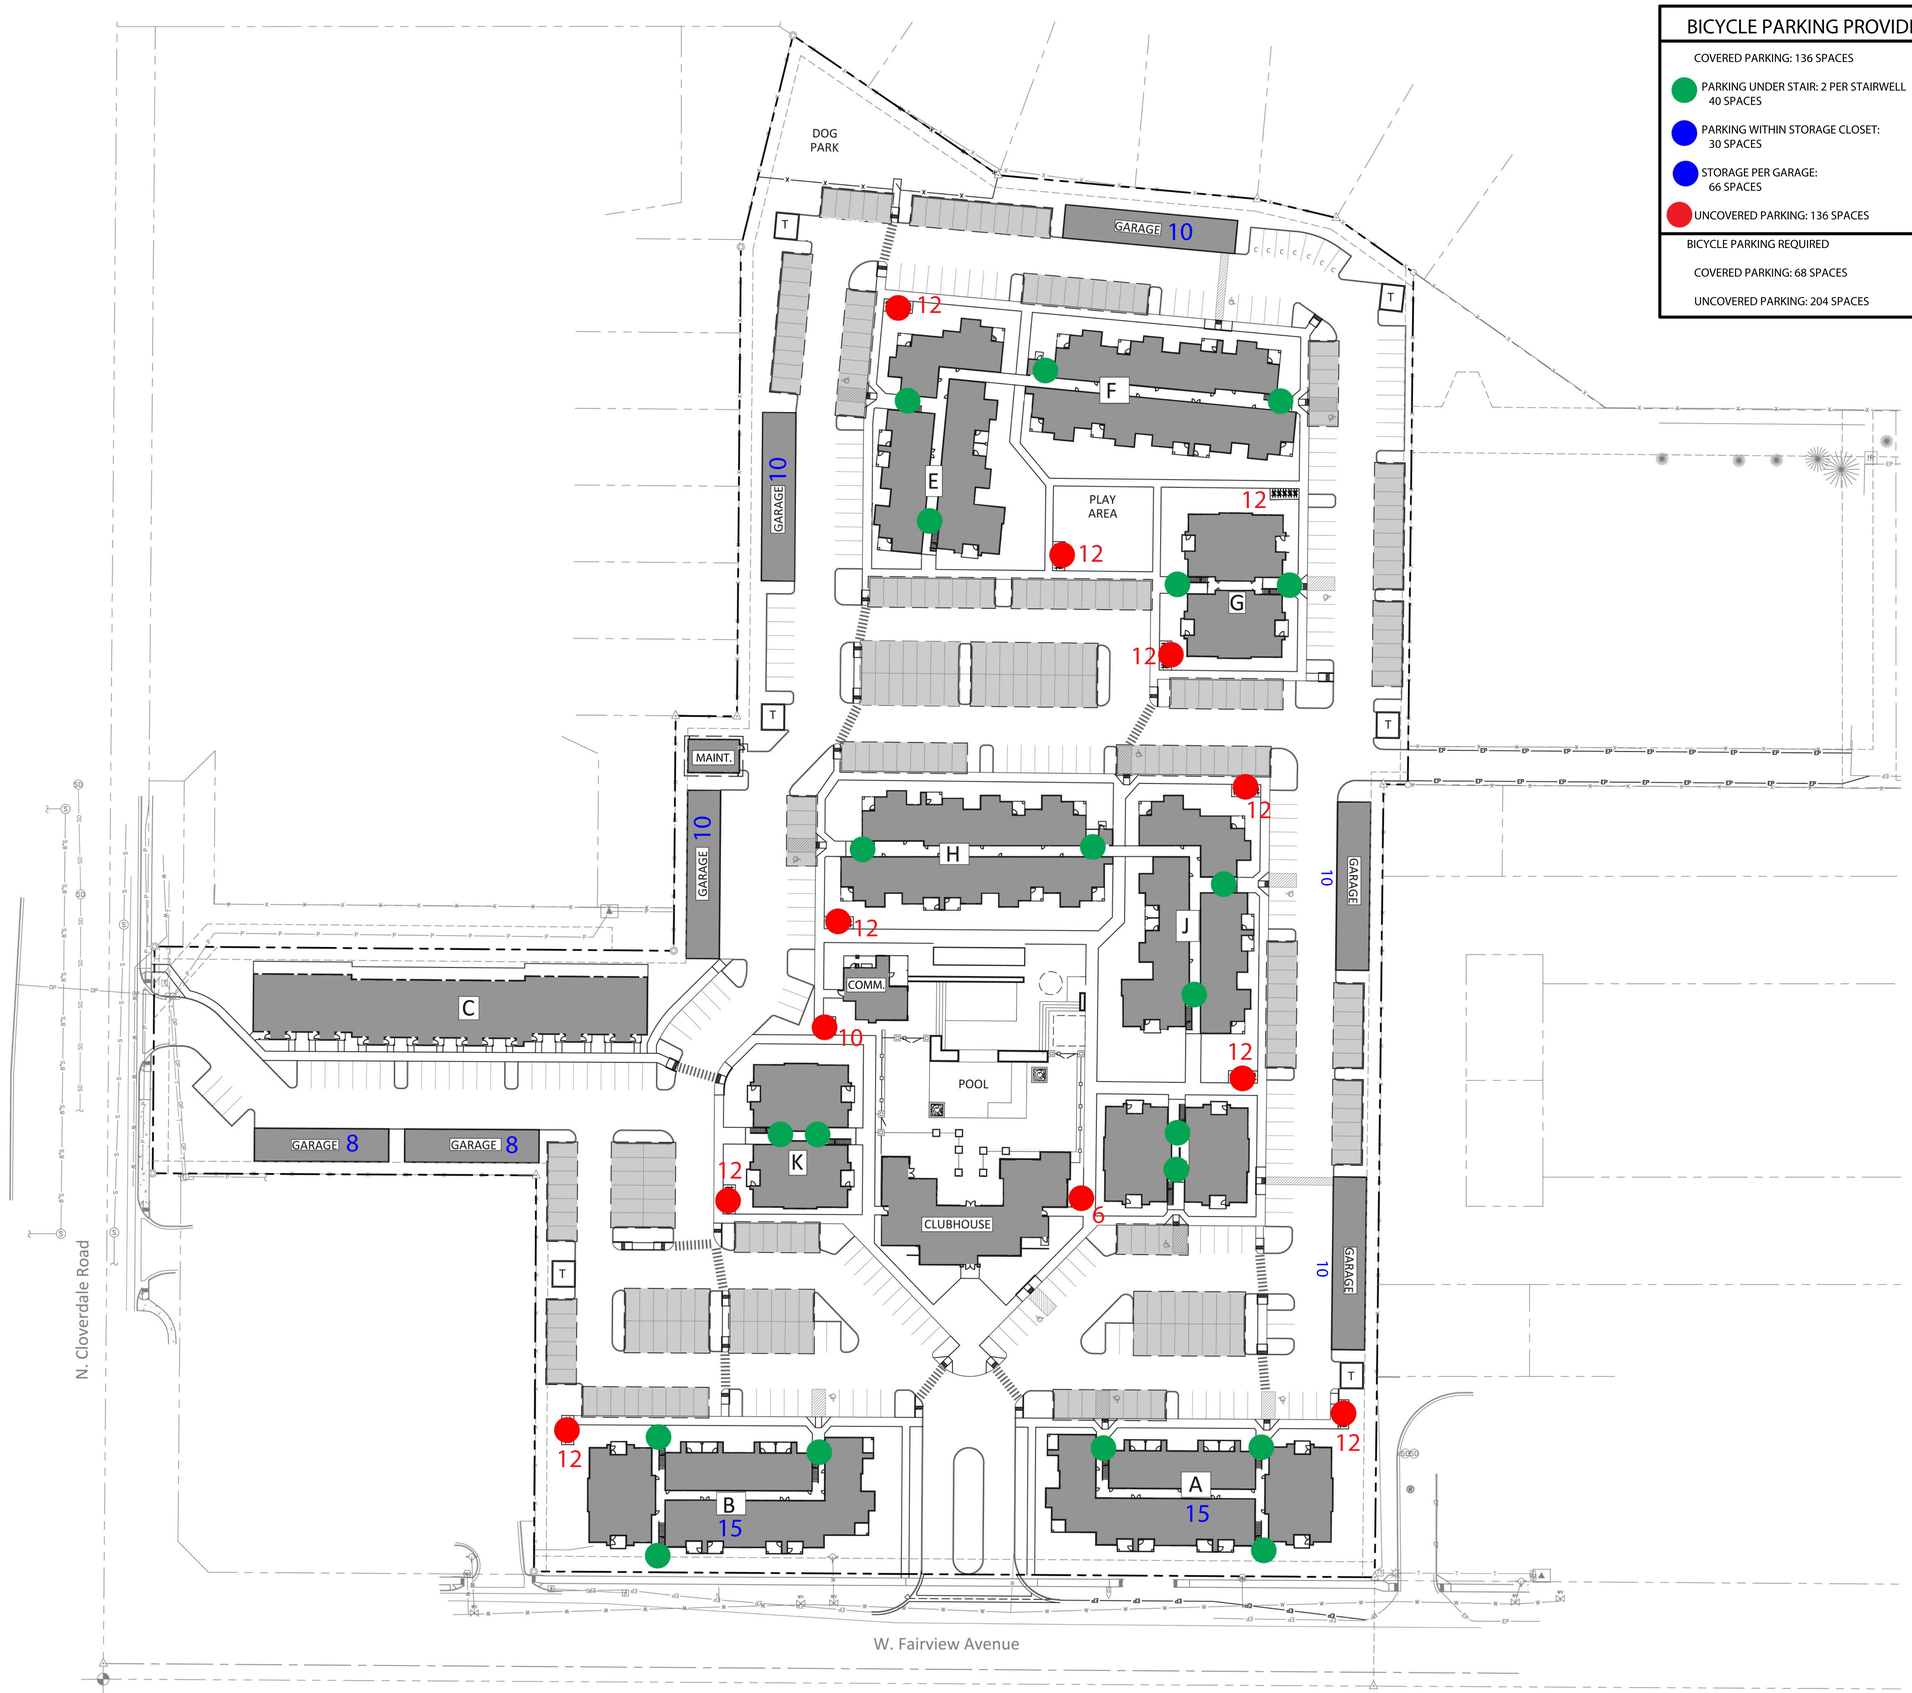

BICYCLE PARKING PROVIDED

COVERED PARKING: 136 SPACES

- PARKING UNDER STAIR: 2 PER STAIRWELL 40 SPACES
- PARKING WITHIN STORAGE CLOSET: 30 SPACES
- STORAGE PER GARAGE: 66 SPACES
- UNCOVERED PARKING: 136 SPACES

BICYCLE PARKING REQUIRED

COVERED PARKING: 68 SPACES

UNCOVERED PARKING: 204 SPACES

MARK	DATE	DESCRIPTION

Glancey ♦ Rockwell & Associates
Architecture • Planning
1257 West River Street, suite 110 | Boise, Idaho 83702
p. 208.345.0566 208.345.1718 | e. office@grboise.com

EAST VILLAGE APARTMENTS

Cloverdale & Fairview
12000 W. Fairview Ave
Boise, Idaho 83713

COPYRIGHT 2018

DRAWN BY: ____
CHECKED BY: ____
SCALE: AS NOTED
DATE: ____
PROJECT NO: 17086

SHEET TITLE

BIKE PARKING

A-0.2

J:\2017 Projects\17086 Cloverdale Apartments (Hawkins)\A-Drawing File\Constructs\Cloverdale Layout Book 10-19-18.pln | 2:02 PM